

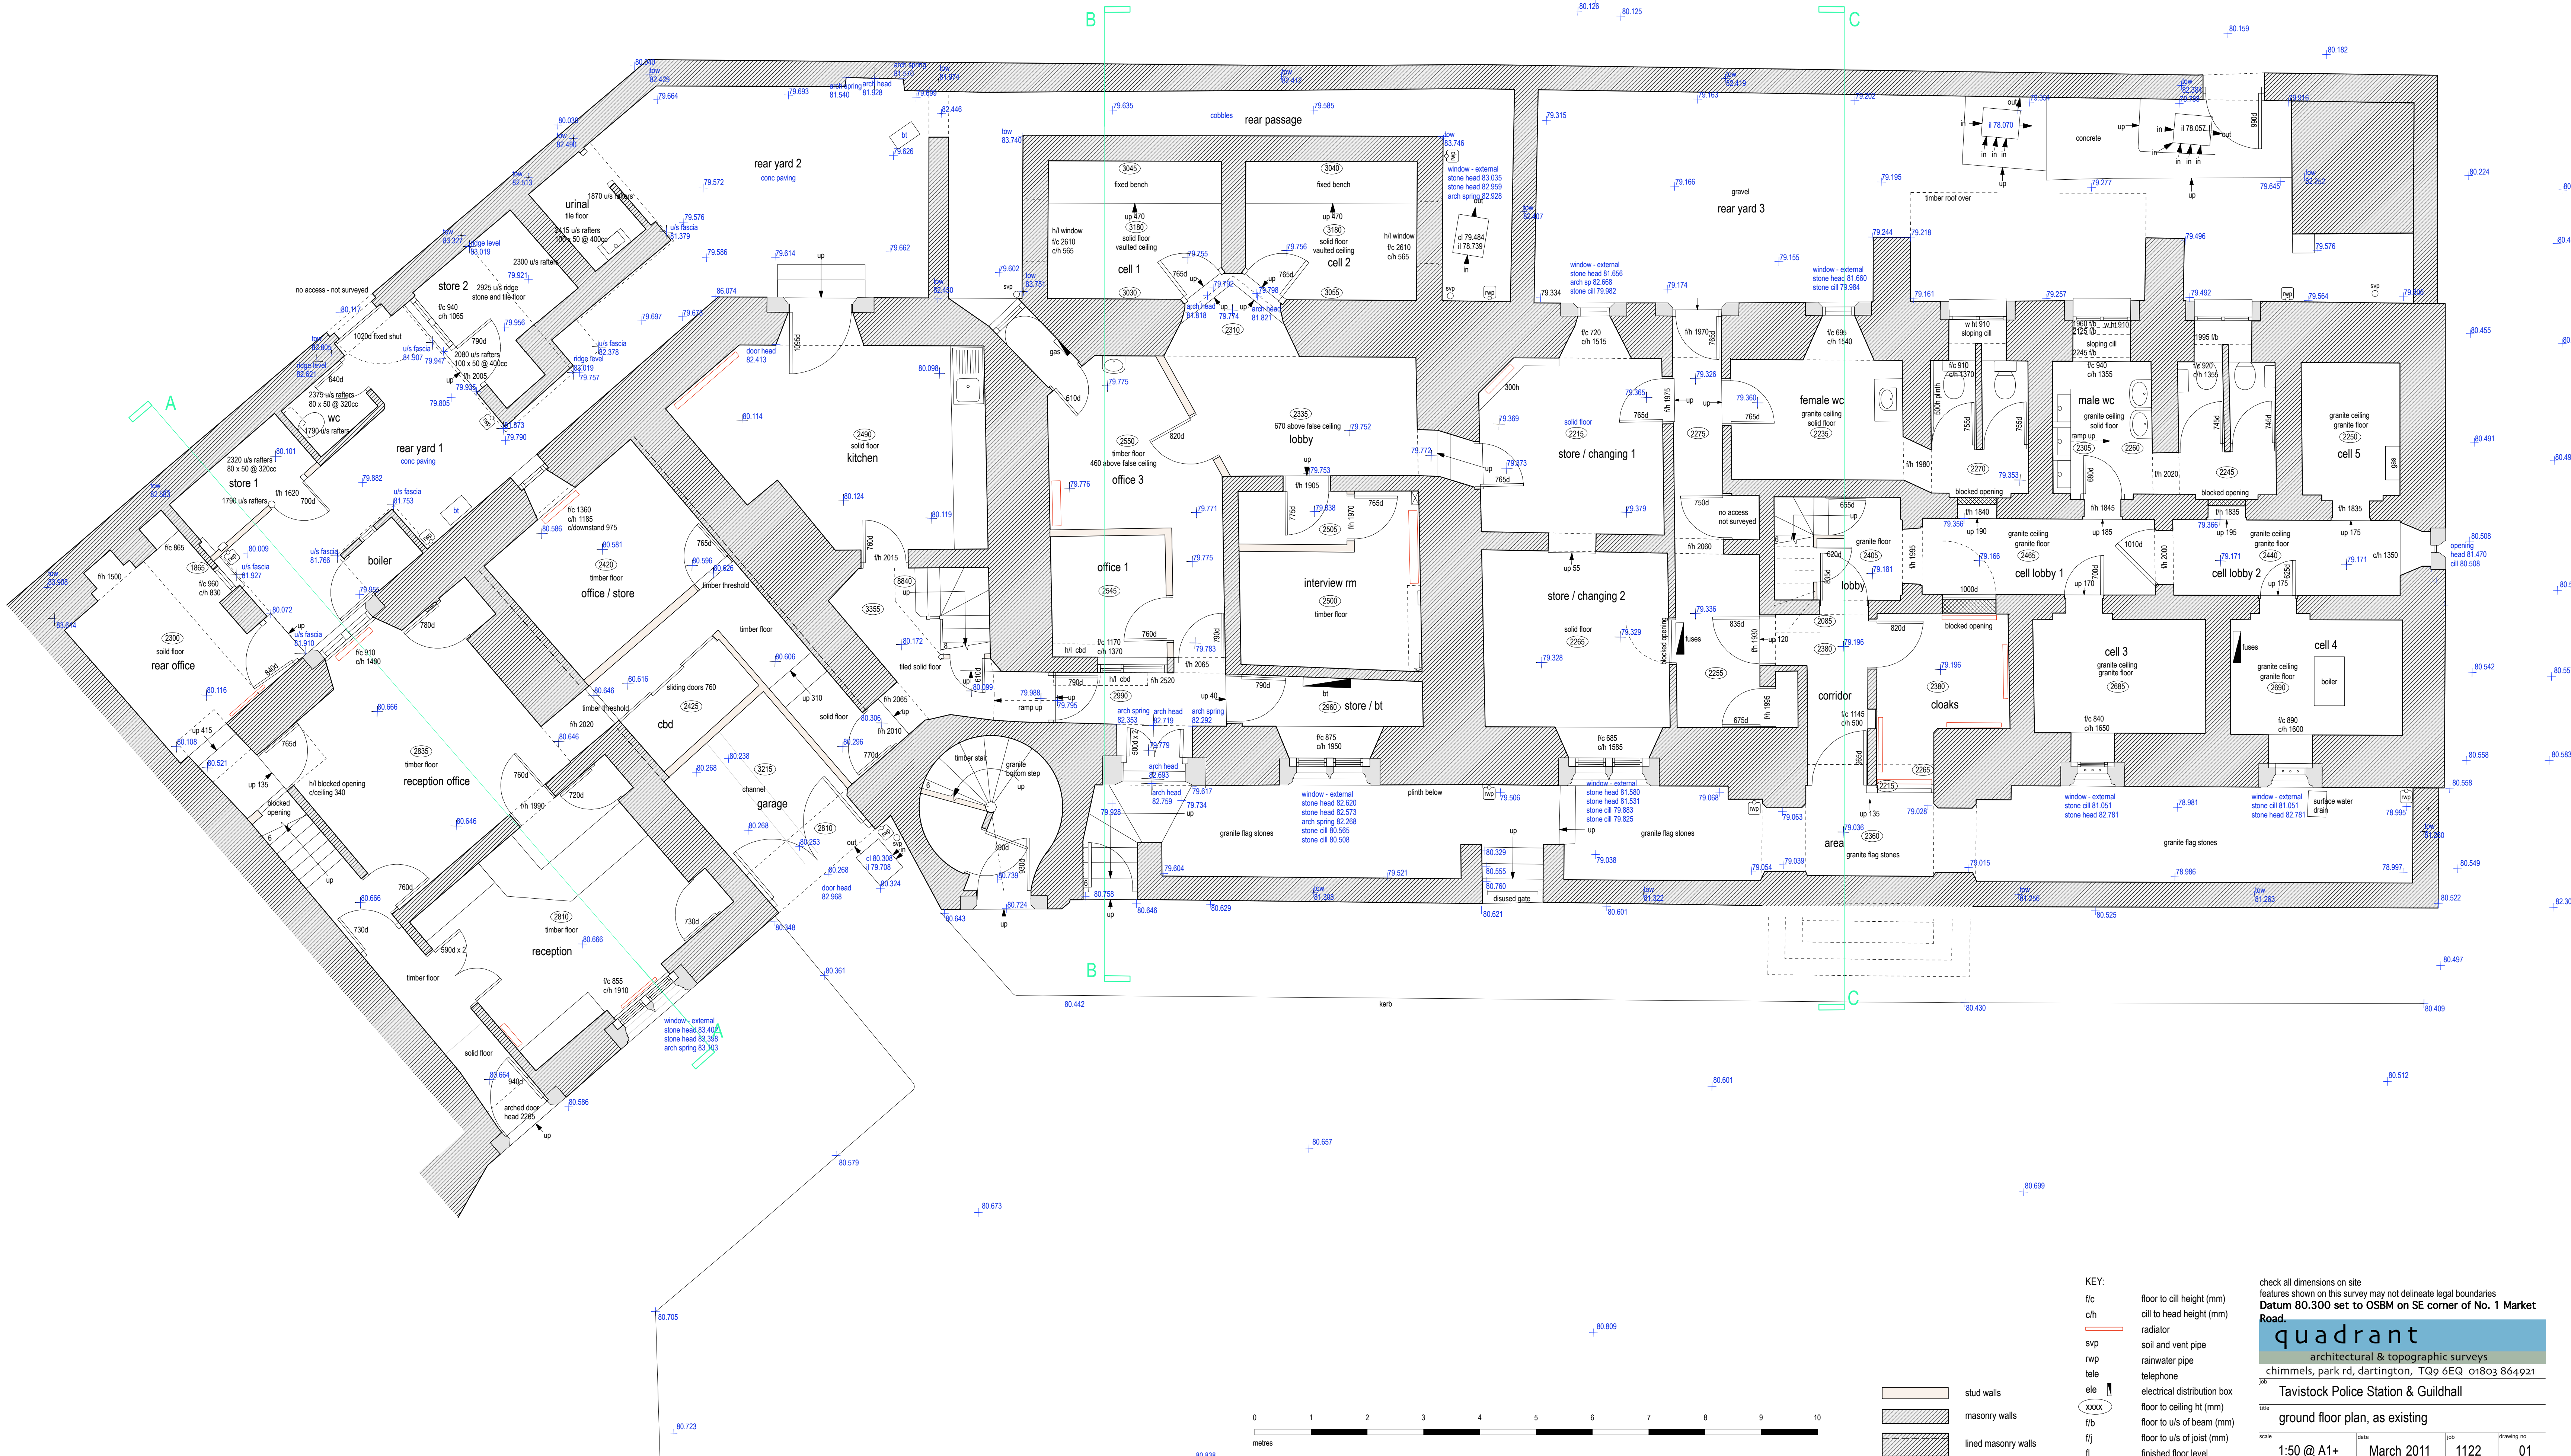
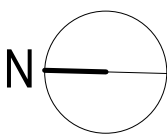


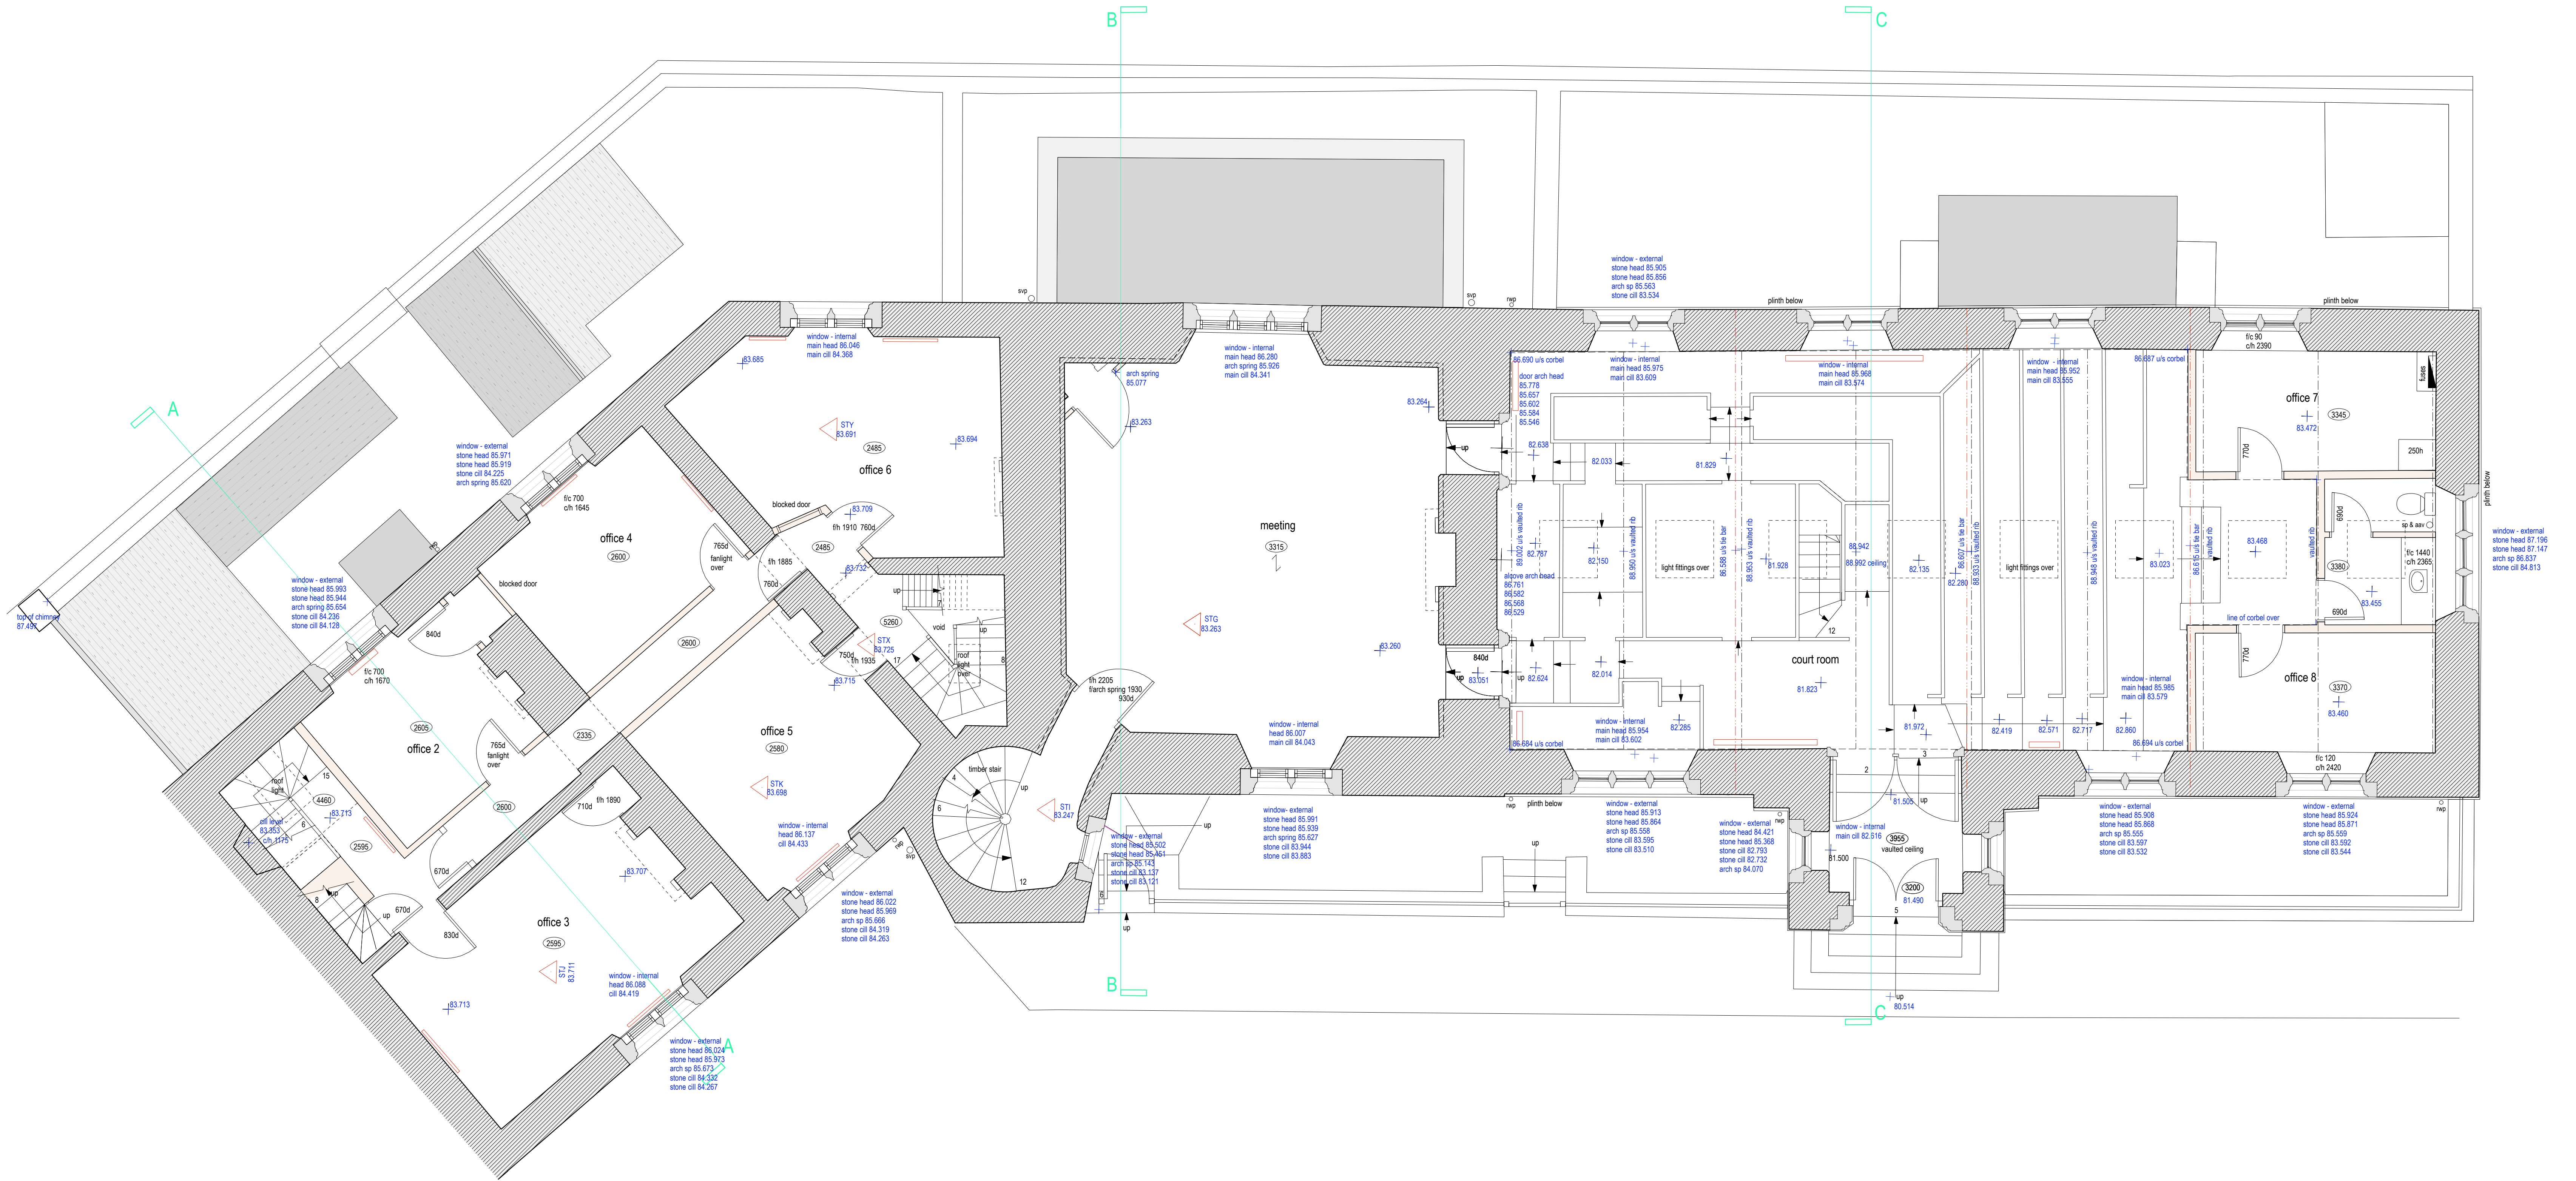

- KEY:
- f/c floor to cill height (mm)
 - ch cill to head height (mm)
 - radiator
 - s/vp soil and vent pipe
 - rwp rainwater pipe
 - tele telephone
 - ele electrical distribution box
 - floor to ceiling ht (mm)
 - f/b floor to u/s of beam (mm)
 - f/l floor to u/s of joist (mm)
 - finished floor level

check all dimensions on site
features shown on this survey may not delineate legal boundaries
Datum 80.300 set to OSBM on SE corner of No. 1 Market Road.
quadrant
architectural & topographic surveys
chimmels, park rd, dartington, TQ9 6EQ 01803 864921
Tavistock Police Station & Guildhall
ground floor plan, as existing
scale 1:50 @ A1+ date March 2011 job 1122 drawing no 01


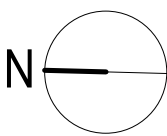


KEY:

- f/c floor to cill height (mm)
- ch cill to head height (mm)
- radiator
- svp soil and vent pipe
- rwp rainwater pipe
- tele telephone
- ele electrical distribution box
- xxxx floor to ceiling ht (mm)
- f/b floor to u/s of beam (mm)
- f/l floor to u/s of joist (mm)
- fl finished floor level




- stud walls
- masonry walls
- lined masonry walls

check all dimensions on site
features shown on this survey may not delineate legal boundaries
Datum 80.300 set to OSBM on SE corner of No. 1 Market Road.
quadrant
architectural & topographic surveys
chimmels, park rd, dartington, TQ9 6EQ 01803 864921
Tavistock Police Station & Guildhall
first floor plan, as existing
scale 1:50 @ A1+ date March 2011 job 1122 drawing no 02

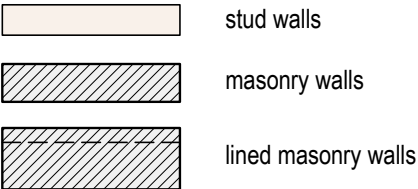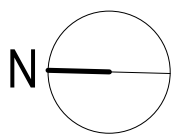

- KEY:
- f/c floor to cill height (mm)
 - ch cill to head height (mm)
 - radiator
 - svp soil and vent pipe
 - rwp rainwater pipe
 - tele telephone
 - ele electrical distribution box
 - xxxx floor to ceiling ht (mm)
 - f/b floor to u/s of beam (mm)
 - f/l floor to u/s of joist (mm)
 - fl finished floor level

check all dimensions on site
features shown on this survey may not delineate legal boundaries
Datum 80.300 set to OSBM on SE corner of No. 1 Market Road.
quadrant
architectural & topographic surveys
chimmels, park rd, dartington, TQ9 6EQ 01803 864921
job: Tavistock Police Station & Guildhall
title: second floor plan & section b-b, as existing
scale: 1:50 @ A1+ date: March 2011 job: 1122 drawing no: 03

 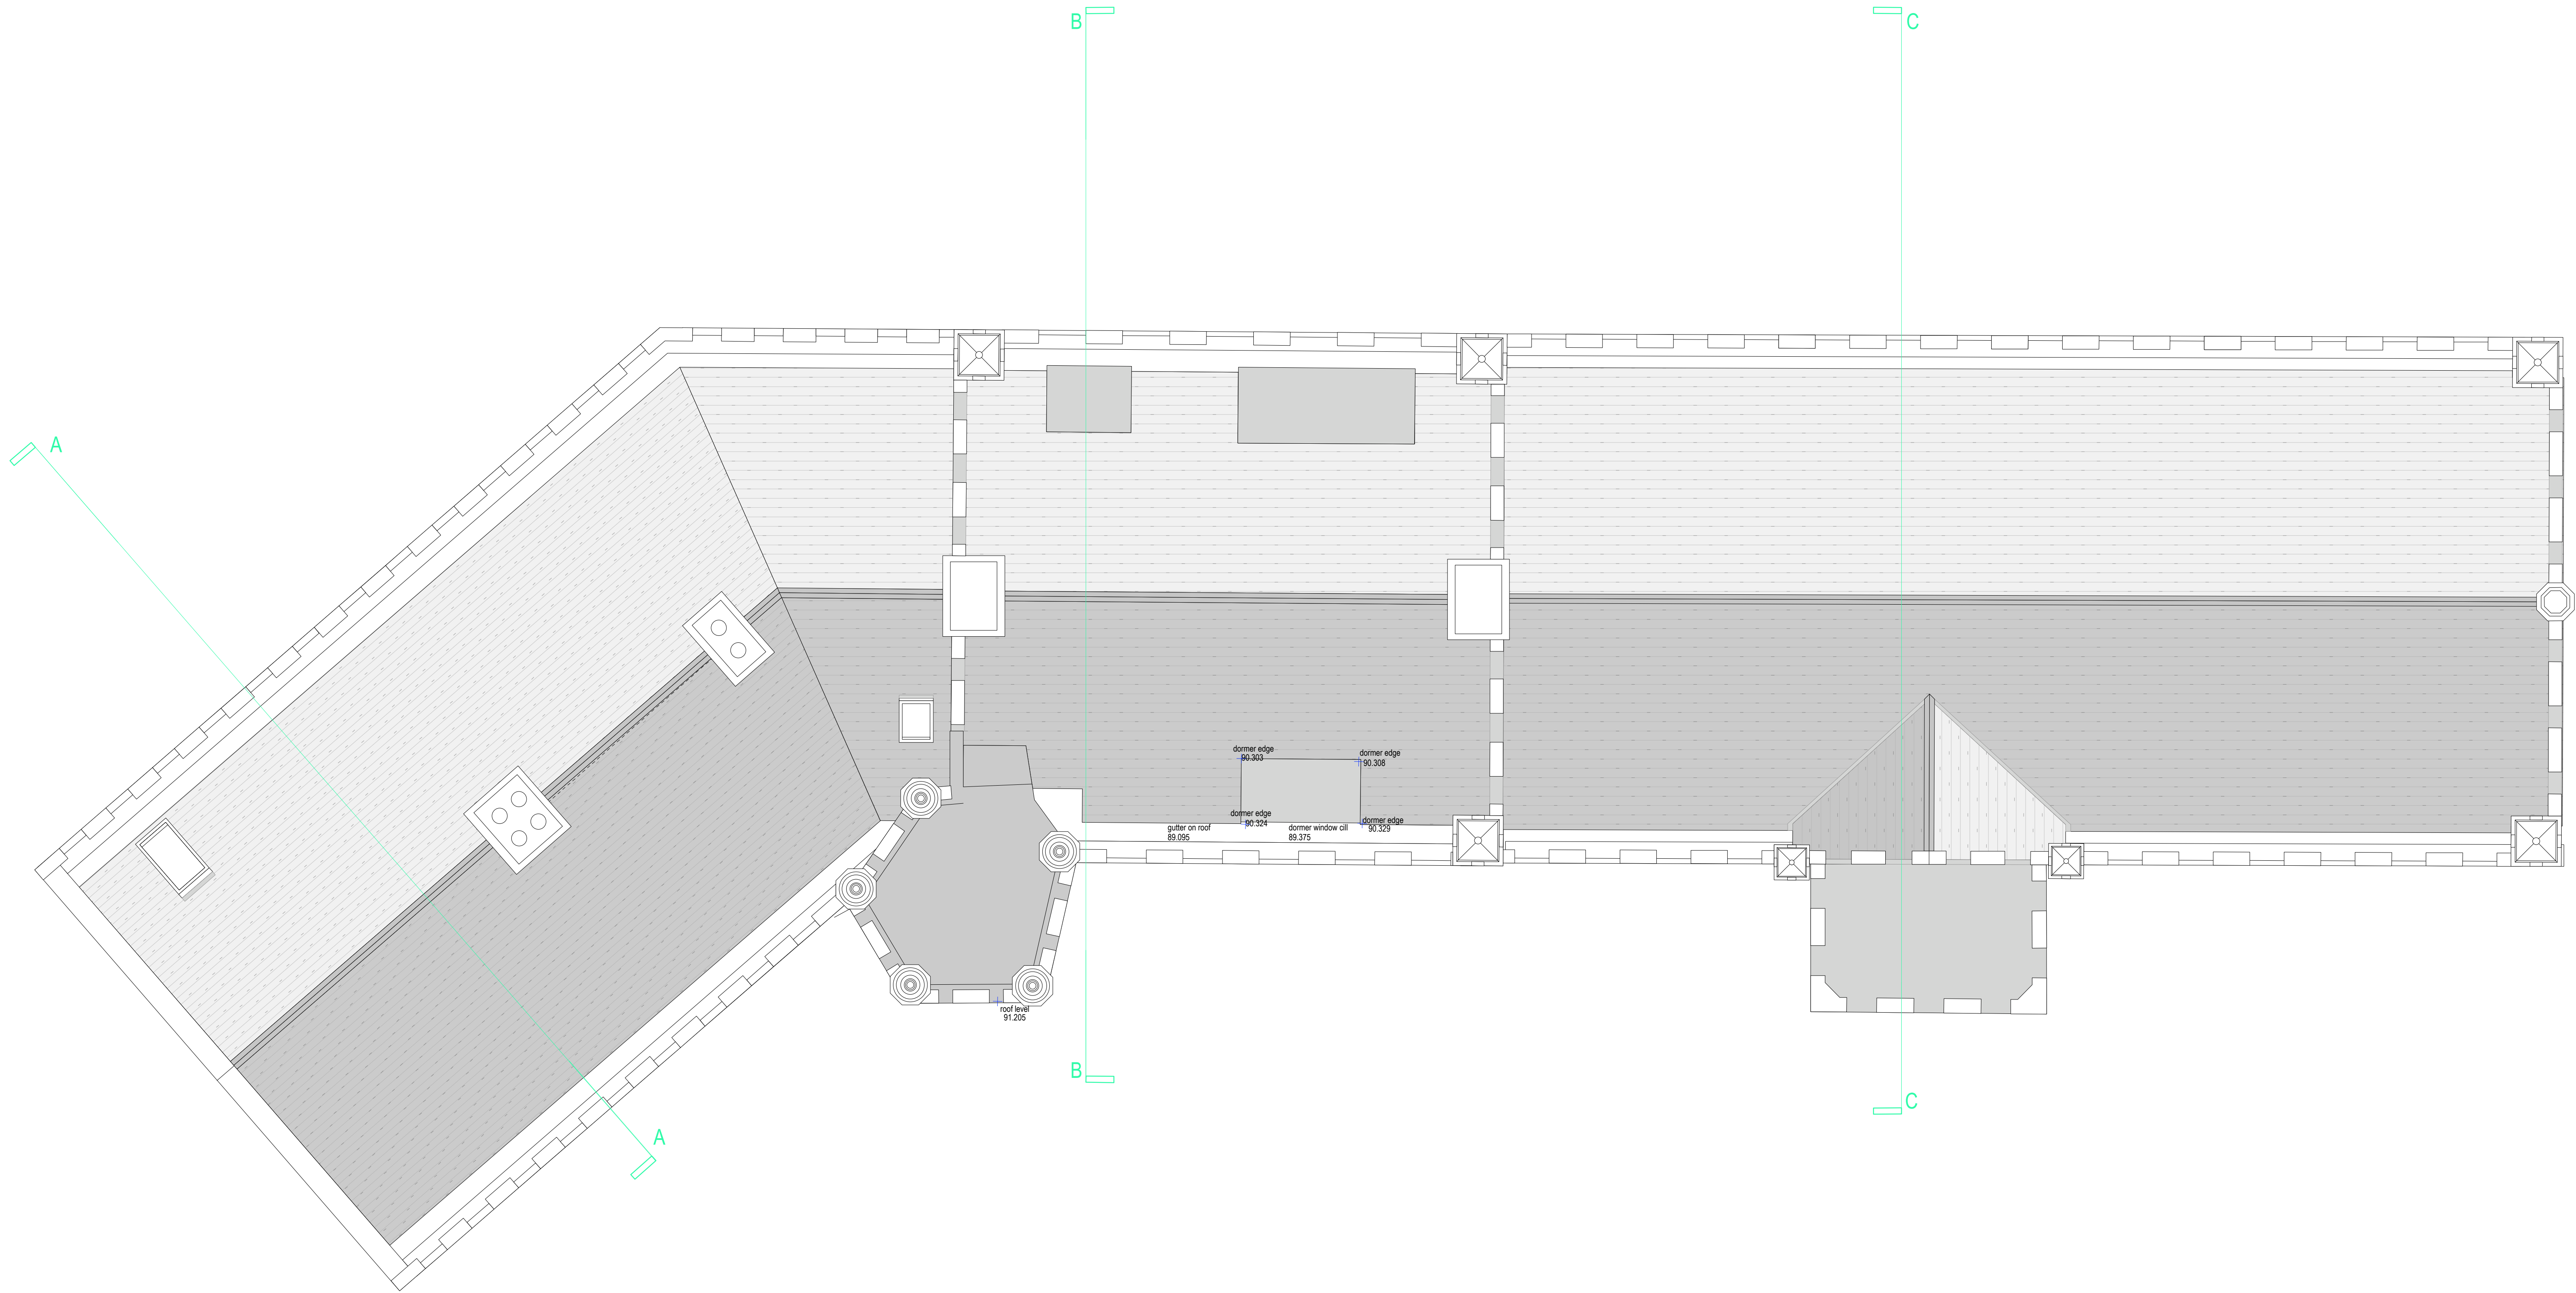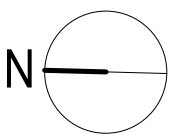

KEY:

- | | |
|------|-----------------------------|
| f/c | floor to cill height (mm) |
| ch | cill to head height (mm) |
| | radiator |
| s/vp | soil and vent pipe |
| rwp | rainwater pipe |
| tele | telephone |
| ele | electrical distribution box |
| xxxx | floor to ceiling ht (mm) |
| f/b | floor to u/s of beam (mm) |
| f/j | floor to u/s of joist (mm) |
| fl | finished floor level |


check all dimensions on site
features shown on this survey may not delineate legal boundaries
Datum 80.300 set to OSBM on SE corner of No. 1 Market Road.

quadrant
architectural & topographic surveys
chimmels, park rd, dartington, TQ9 6EQ 01803 864921


job
Tavistock Police Station & Guildhall

title
roof plan, as existing

scale	date	job	drawing no
1:50 @ A1+	March 2011	1122	04

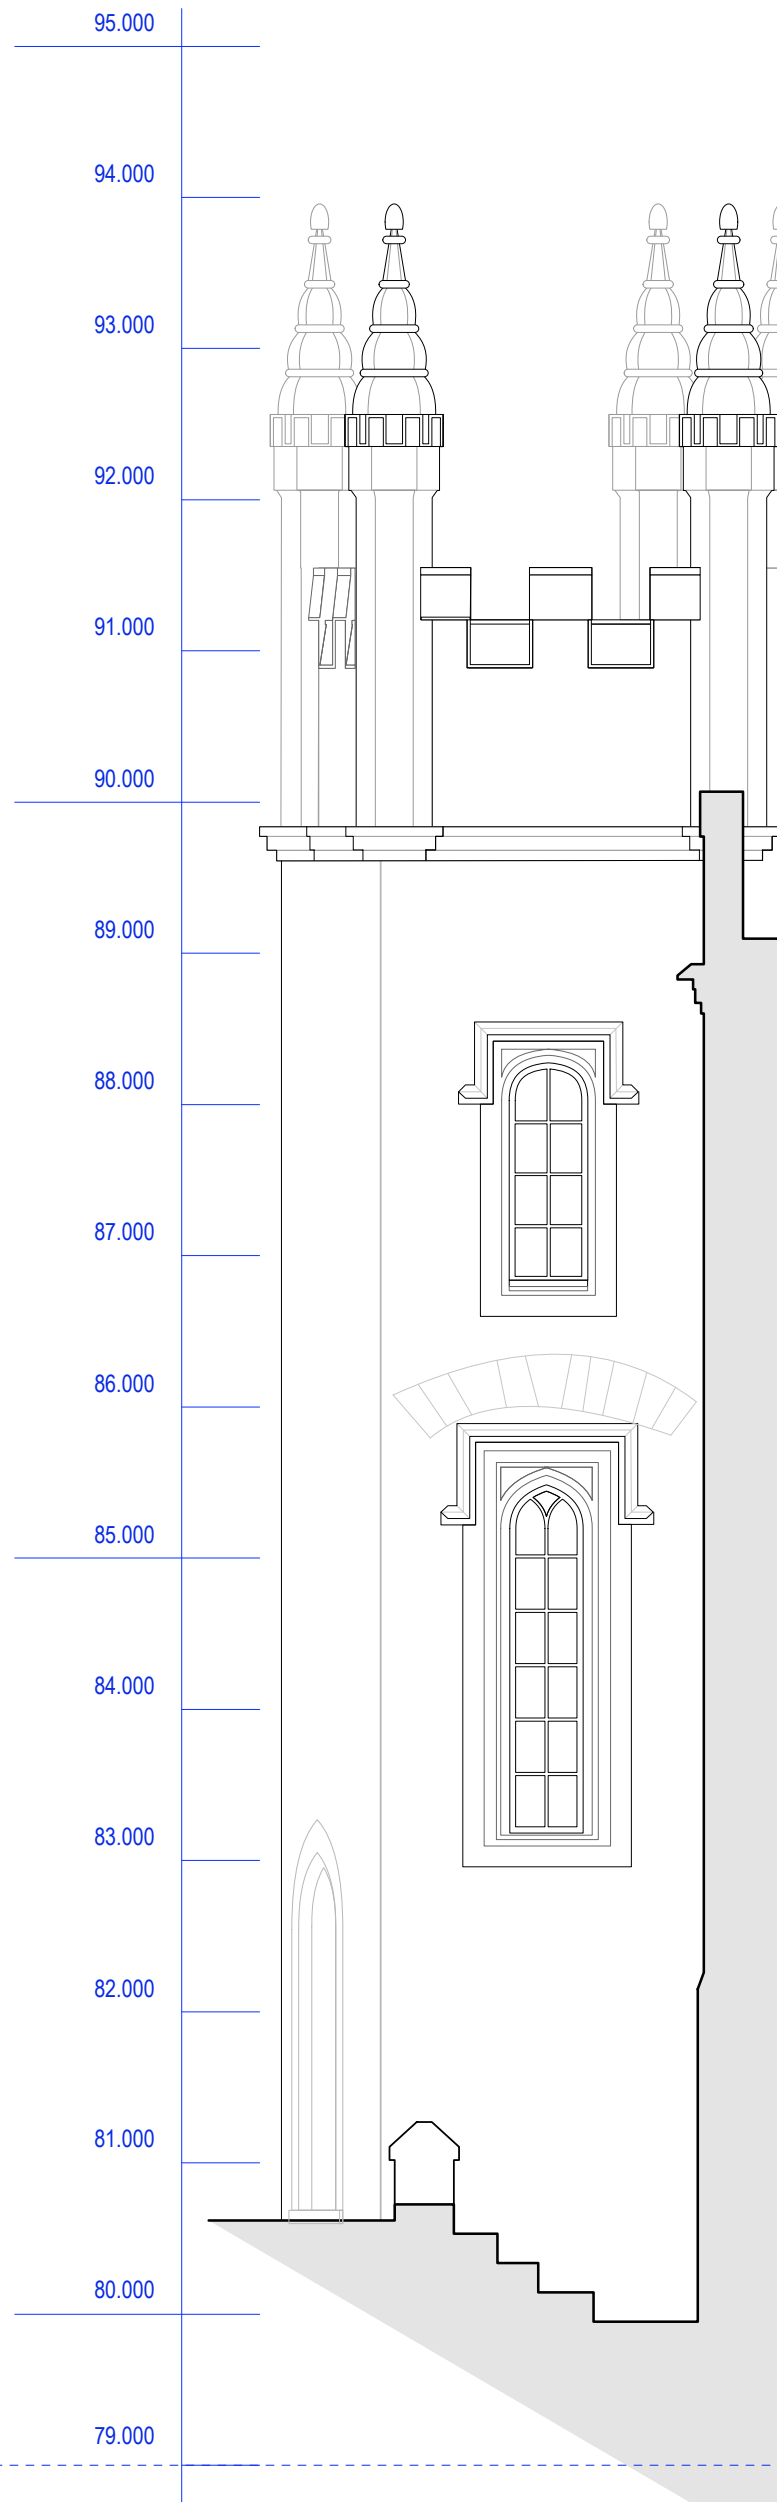


stair tower, south

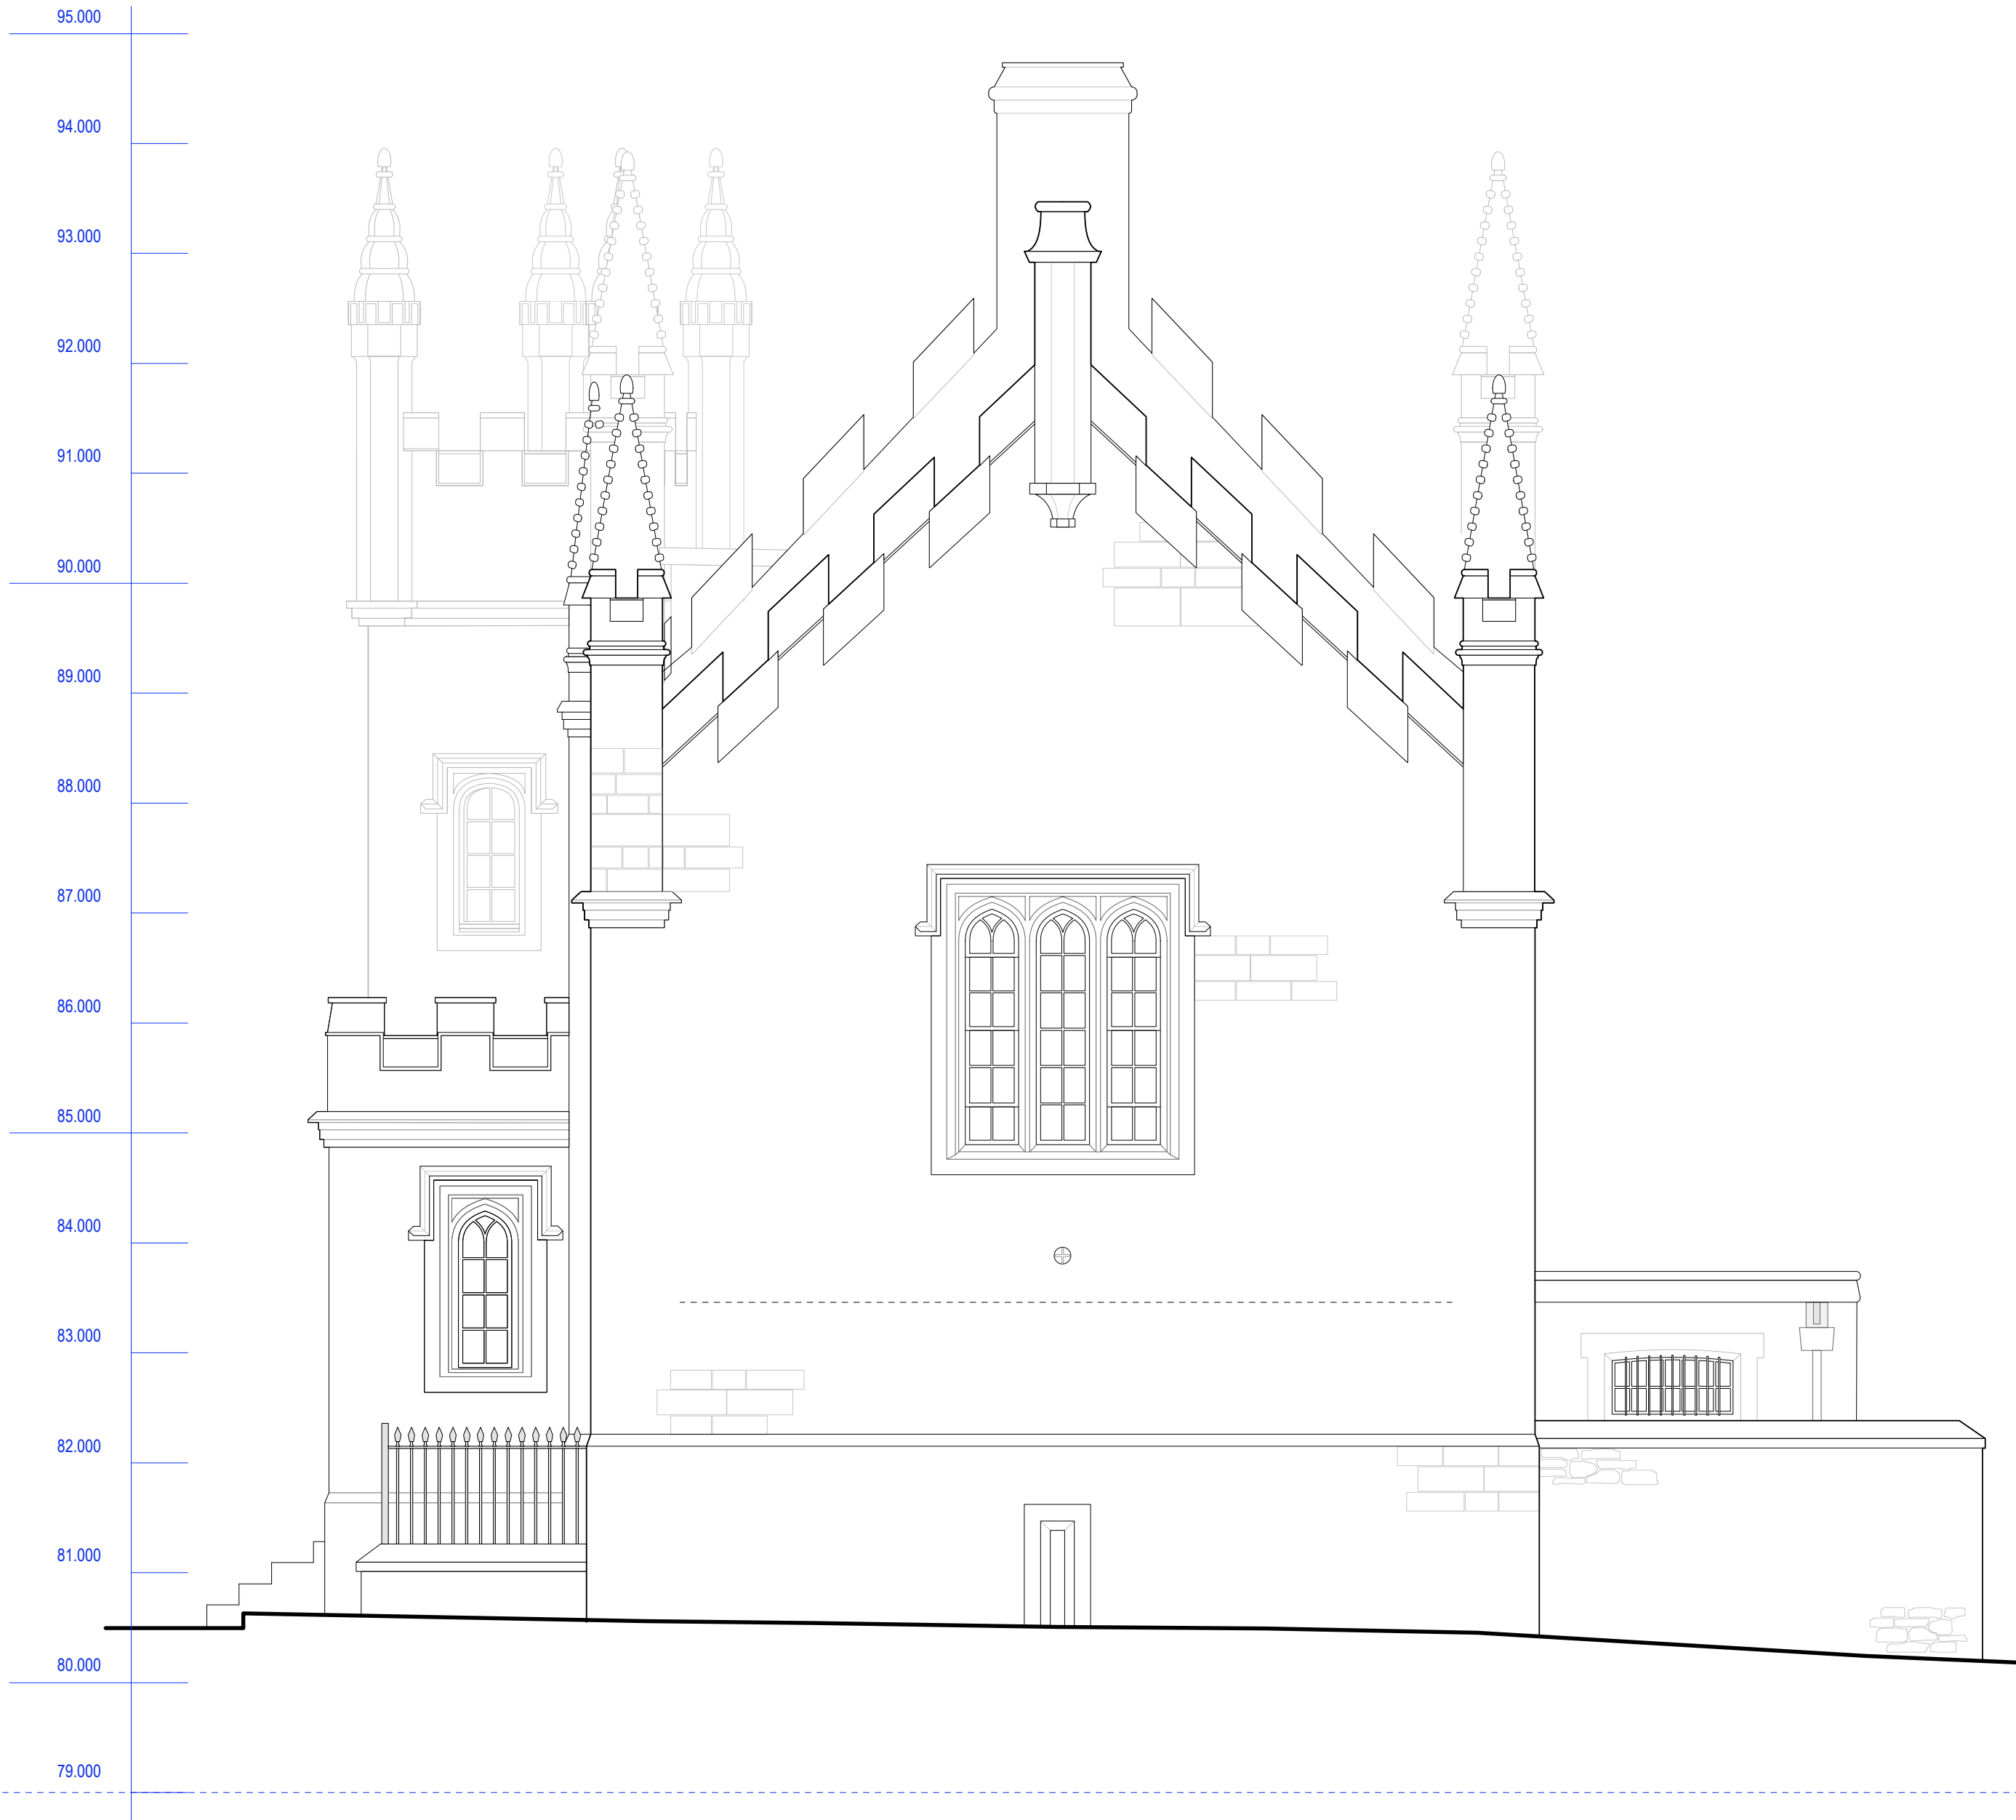

south



section c-c

 


check all dimensions on site
features shown on this survey may not delineate legal boundaries
Datum 80.300 set to OSBM on SE corner of No. 1 Market Road.

quadrant
architectural & topographic surveys
chimmels, park rd, dartington, TQ9 6EQ o18o3 864921

Tavistock Police Station & Guildhall

sections c-c & south elevations, as existing

scale 1:50 @ A1+ date March 2011 job 1122 drawing no 05

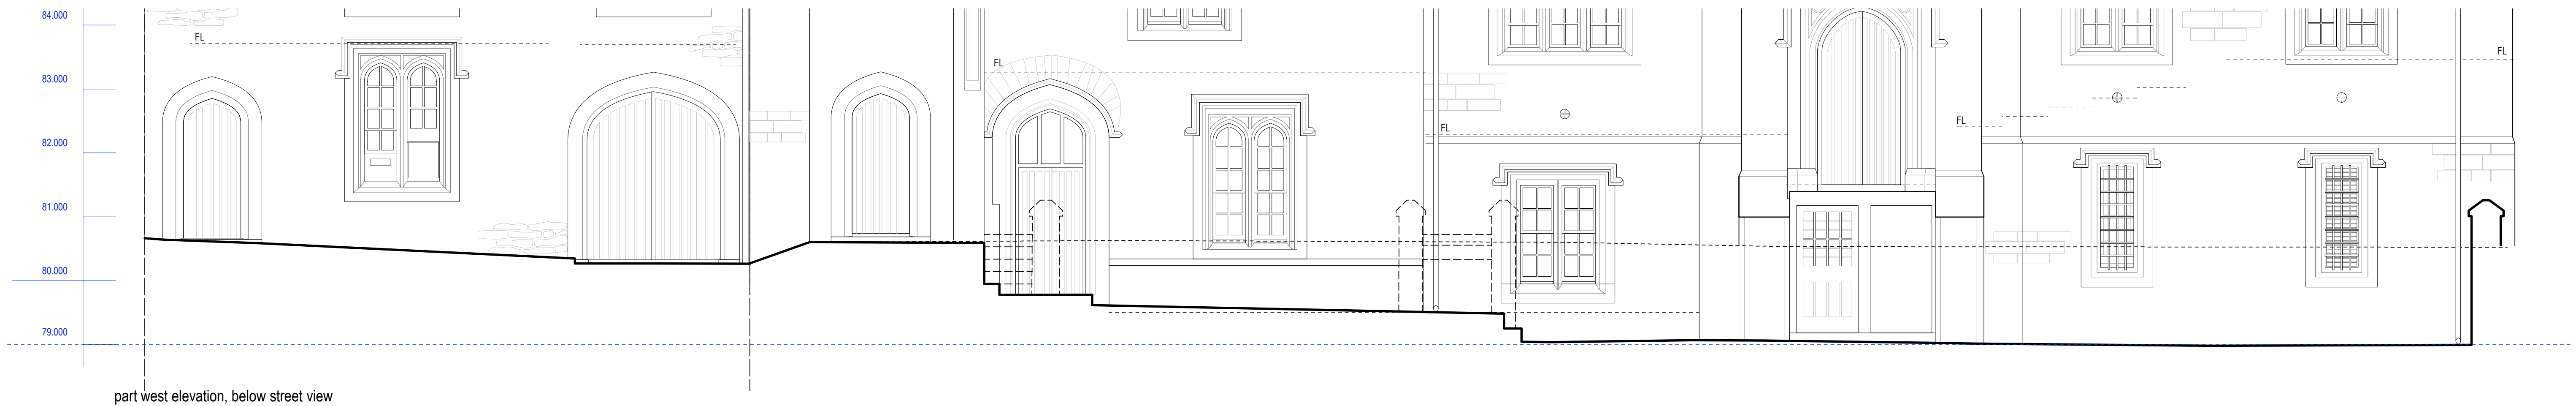

check all dimensions on site
features shown on this survey may not delineate legal boundaries
Datum 80.300 set to OSBM on SE corner of No. 1 Market Road.

quadrant
architectural & topographic surveys

chimmels, park rd, dartington, TQ9 6EQ 01803 864921

job
Tavistock Police Station & Guildhall


title
west elevation, as existing

scale
1:50 @ A1

date
March 2011

job
1122

drawing no
06

 



check all dimensions on site
features shown on this survey may not delineate legal boundaries
Datum 80.300 set to OSBM on SE corner of No. 1 Market Road.

quadrant
architectural & topographic surveys
chimmels, park rd, dartington, TQ9 6EQ 01803 864921

job
Tavistock Police Station & Guildhall


title
east elevation, as existing

scale
1:50 @ A1+


date
March 2011

job
1122

drawing no
07

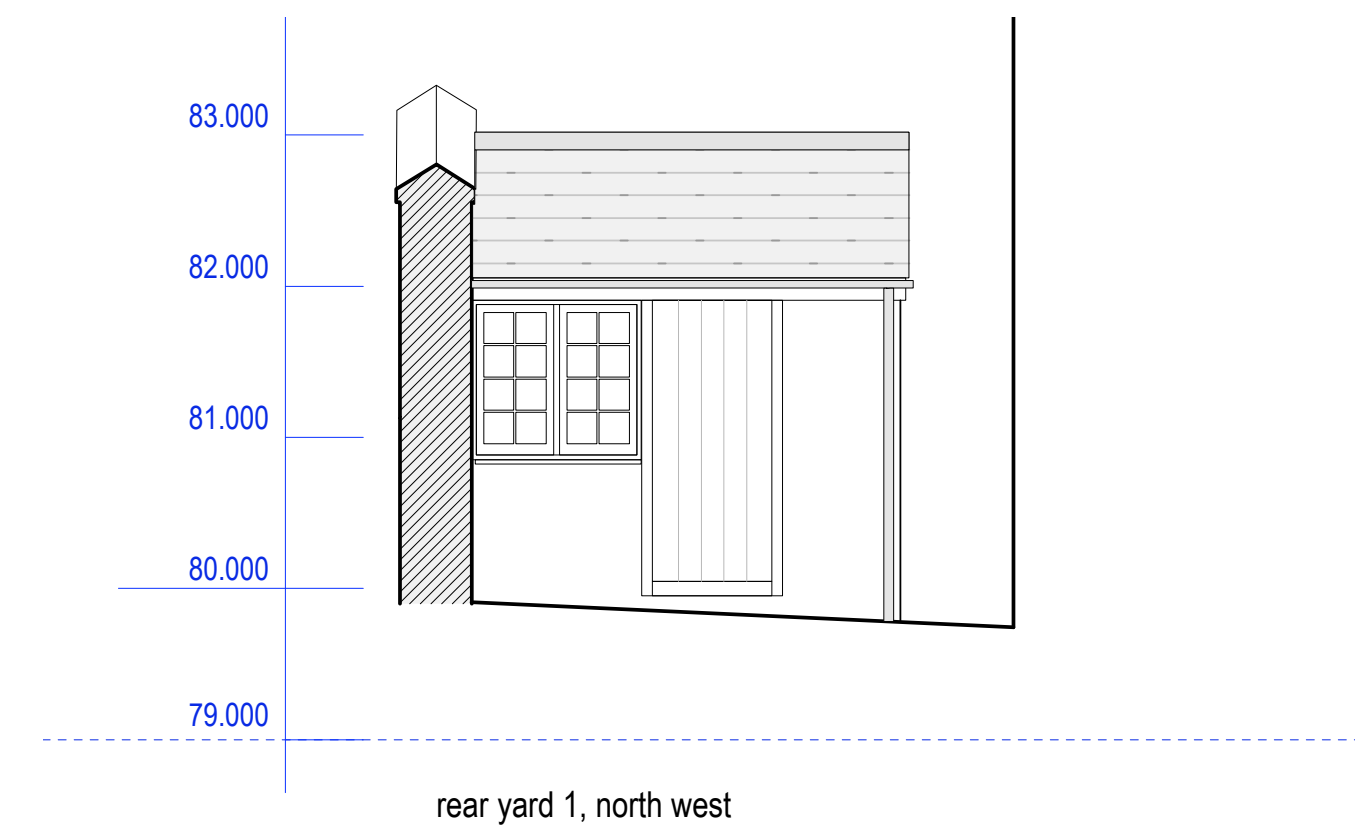


rear yard 1, north west

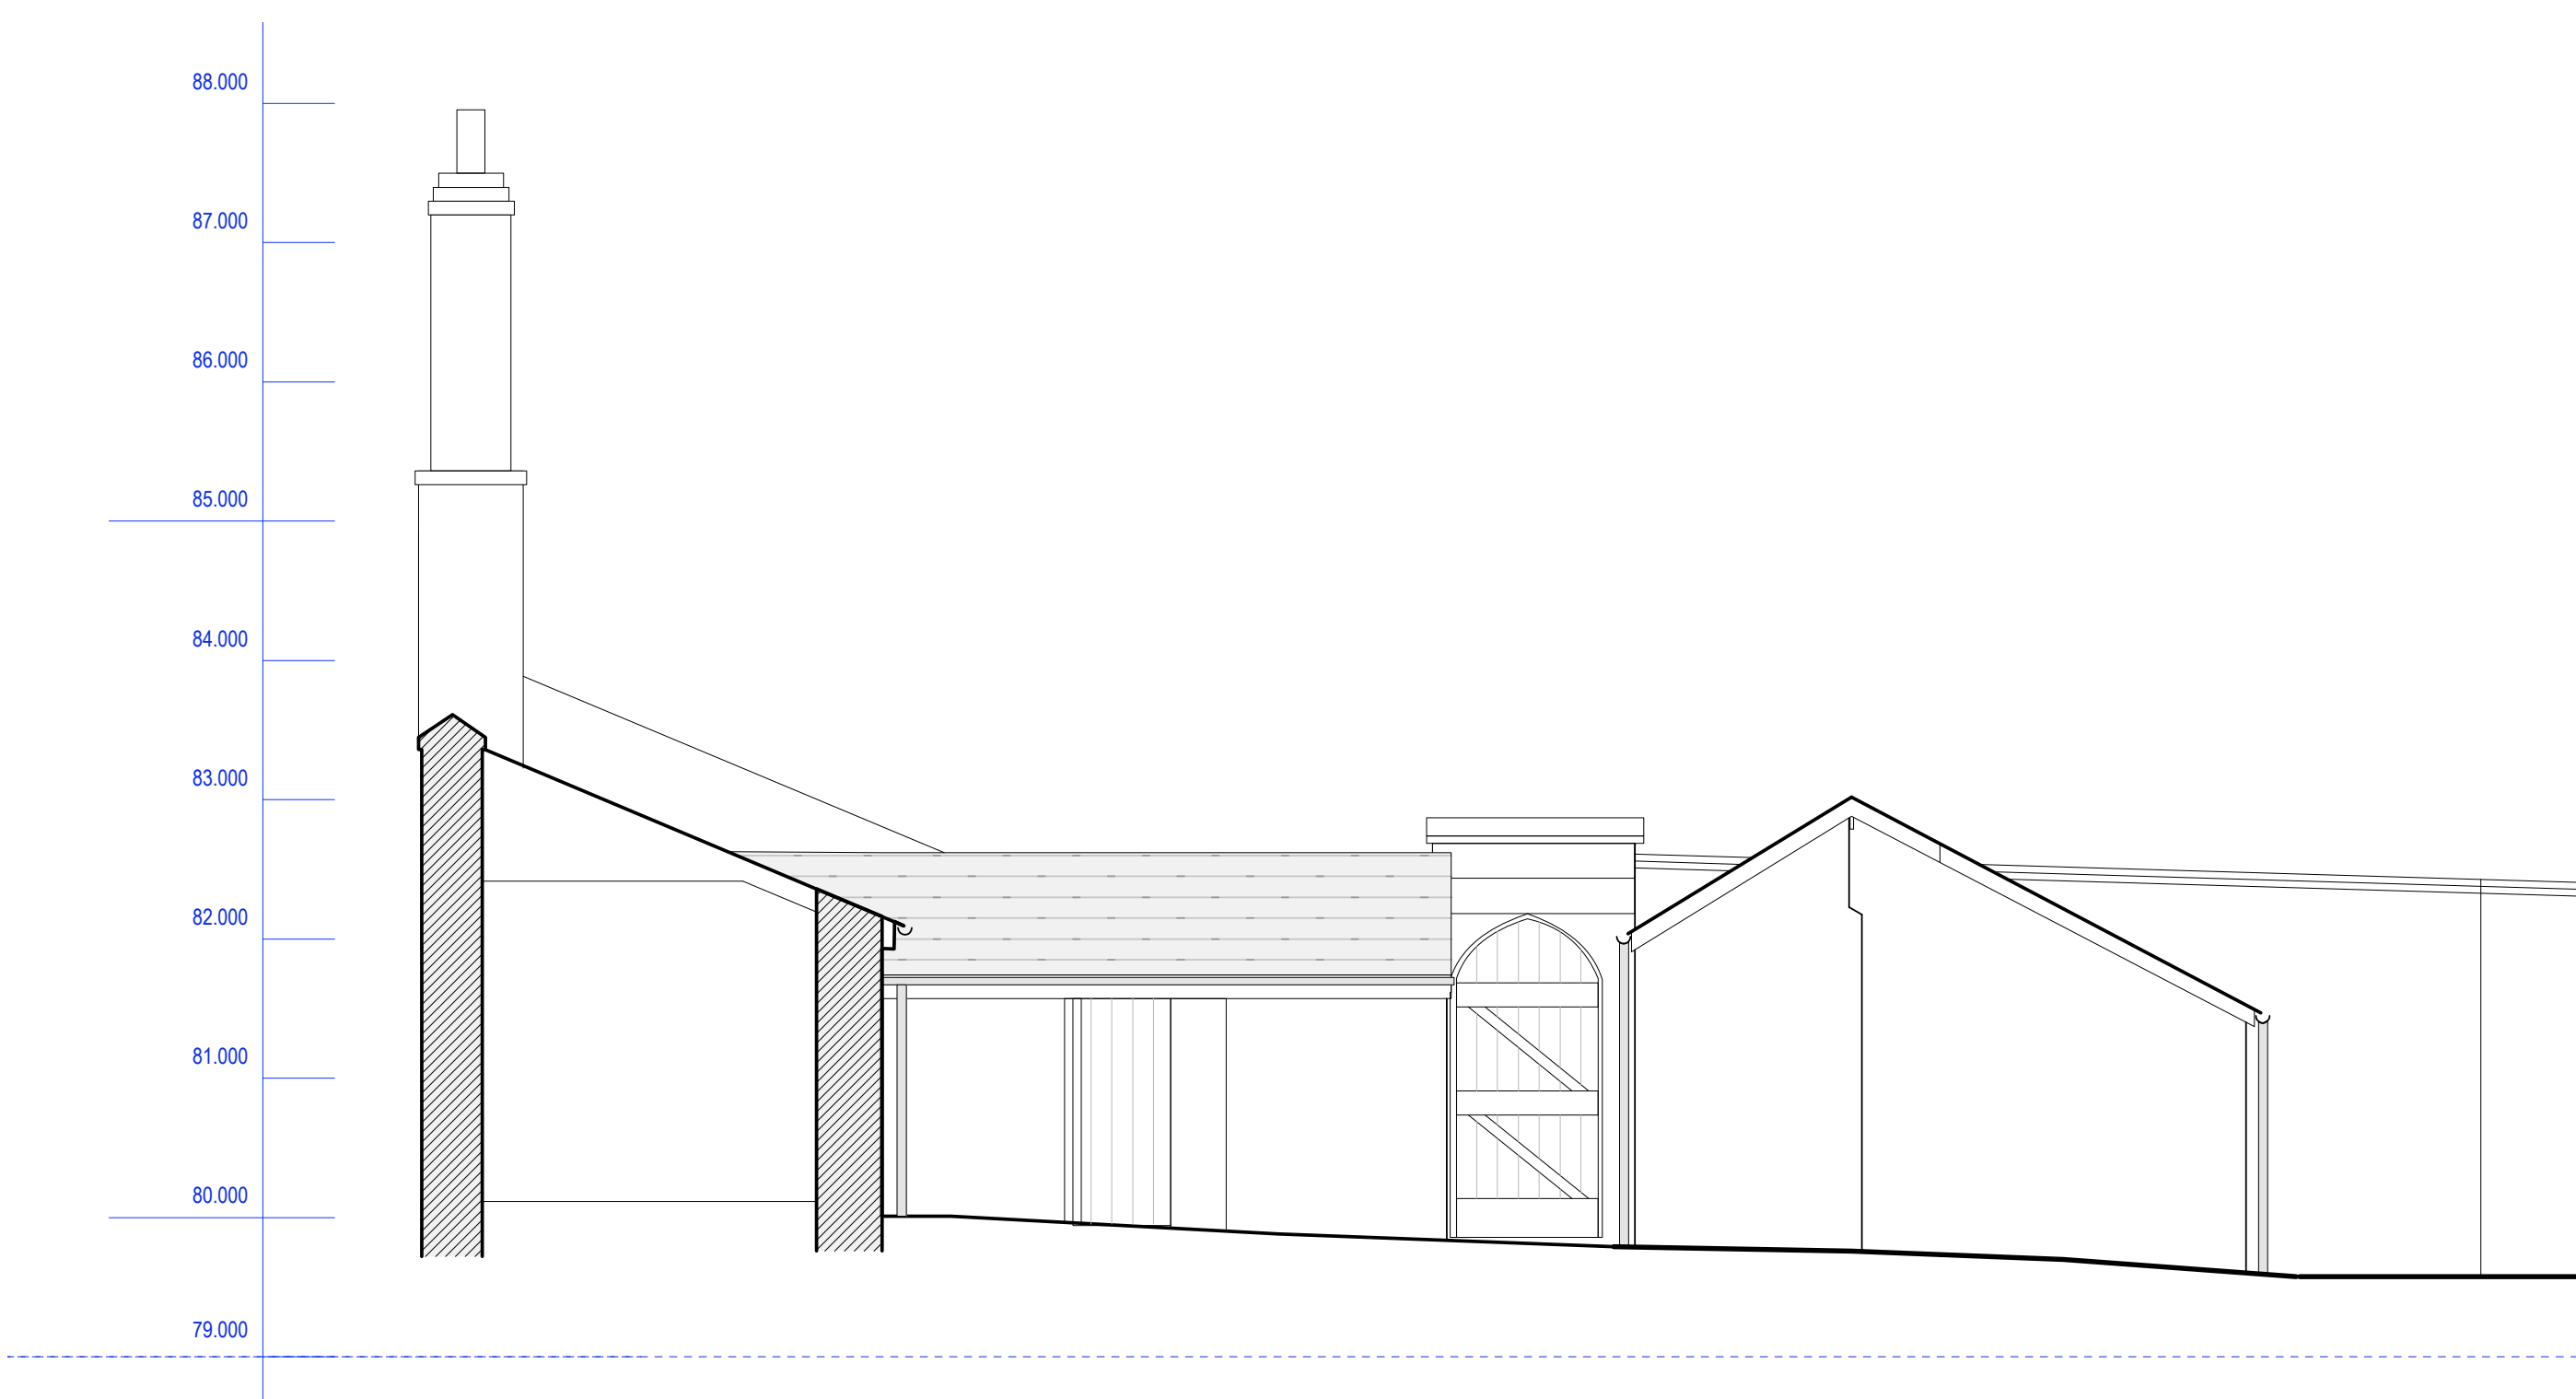

rear yard 1, north east



section a-a

 

check all dimensions on site
features shown on this survey may not delineate legal boundaries
Datum 80.300 set to OSBM on SE corner of No. 1 Market Road.

quadrant
architectural & topographic surveys

chimmels, park rd, dartington, TQ9 6EQ 01803 864921

job
Tavistock Police Station & Guildhall

title
section a-a & outbuildings elevations, as existing

scale
1:50 @ A1

date
March 2011

job
1122

drawing no
08