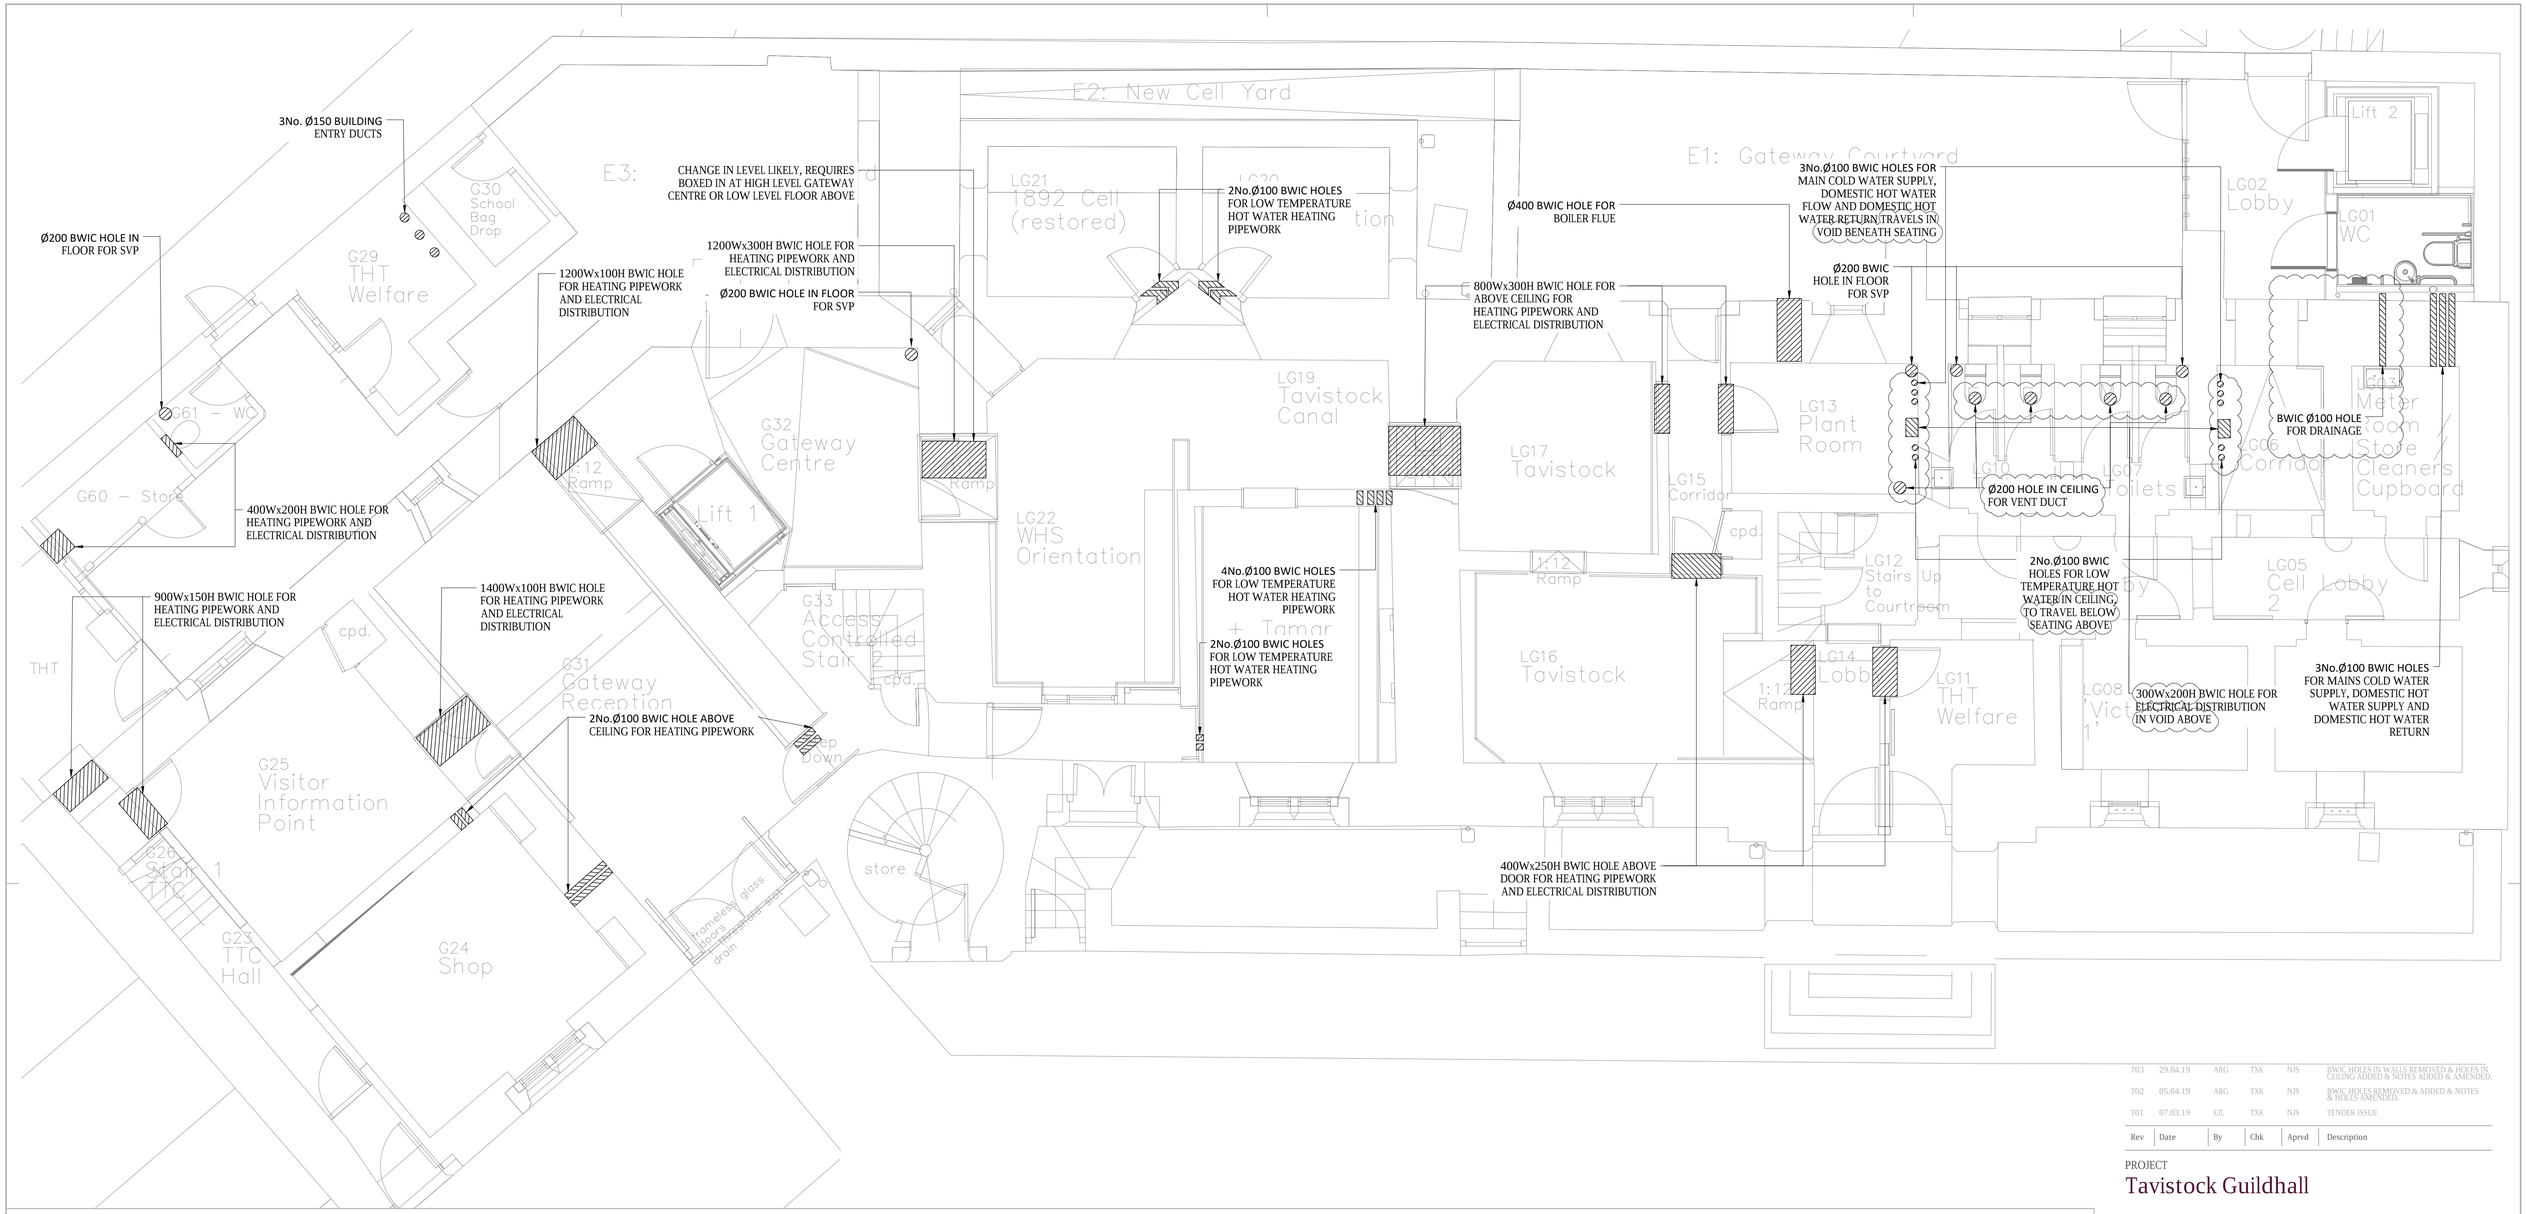

Notes:

1. DO NOT SCALE THIS DRAWING. ALL DIMENSIONS IN MILLIMETRES UNLESS OTHERWISE STATED.
2. THIS DRAWING IS TO BE READ IN CONJUNCTION WITH ALL RELEVANT ARCHITECT'S STRUCTURAL ENGINEERS AND M&E DRAWINGS AND THE M&E SPECIFICATION, SAMPLES SHEET AND ROOM DATA SHEETS.
3. ALL ITEMS OF EQUIPMENT SHALL BE INSTALLED AS TO THE MANUFACTURER'S RECOMMENDATIONS.
4. ALL INFORMATION AND LAYOUTS DETAILED ON THIS DRAWING ARE SUBJECT TO SITE DIMENSION CHECKS.
5. ALL HOLES LESS THAN OR EQUAL TOO Ø100 OR 100 x 100 NOT SHOWN (TO BE DRILLED ON SITE).
6. RAIN WATER PIPES ARE NOT IDENTIFIED ON THIS DRAWING
7. CONTRACTOR TO ALLOW FOR ALL FIRE STOPPING AND SEALING WHERE HOLES PASS THROUGH FIRE COMPARTMENTS (WALLS & SLABS).

THIS DRAWING IS NOT TO BE USED FOR CONSTRUCTION. THIS DRAWING SHOWS DESIGN INTENT ONLY. THE CONTRACTOR SHALL COMPLETE THE DESIGN BASED ON THE INFORMATION PROVIDED ON THIS DRAWING, THE M&E SPECIFICATION, THE ROOM DATA SHEETS AND THE OTHER DOCUMENTS COMPILING THE EMPLOYER'S REQUIREMENTS

Rev	Date	By	Chk	Aprvd	Description
T03	29.04.19	ARG	TXK	NJS	BWIC HOLES IN WALLS REMOVED & HOLES IN CEILING ADDED & NOTES ADDED & AMENDED.
T02	05.04.19	ARG	TXK	NJS	BWIC HOLES REMOVED & ADDED & NOTES & HOLES AMENDED.
T01	07.03.19	EIL	TXK	NJS	TENDER ISSUE

PROJECT
Tavistock Guildhall

CLIENT
Tavistock Guildhall

Method Consulting

www.methodllp.com Swindon Tel: 01793 822044

DRAWING TITLE
BWIC Layout
Ground Floor

SUITABILITY
D2 - FOR TENDER

DATE	SCALE	DRWN BY	CHK BY	APVD BY
01.03.19	1:50 - A1	OJR	TXK	NJS

DRAWING NUMBER	REVISION NO.
716LGH-MET-00-00-DR-ME-P30-0001	D2- T03

Scaling Note: Do NOT scale from this drawing.