SAFETY, HEALTH AND ENVIRONMENTAL INFORMATION
FOR DETAILS OF SITE-WIDE AND GENERAL RISKS, TO BE READ IN CONJUNCTION WITH THESE NOTES, SEE THE CONTRACT DOCUMENTS AND, WHERE WORKS ARE NOTIFIABLE, THE PRE-CONSTRUCTION INFORMATION PACK ISSUED BY THE CDM CO-ORDINATOR
IN ADDITION TO THE RISKS NORMALLY ASSOCIATED WITH THE TYPES OF WORK DETAILED ON THIS DRAWING, NOTE THE FOLLOWING RISKS AND INFORMATION:
DISMANTLING / DEMOLITION (Future) Di. Dii. Diii. Div.
IT IS ASSUMED THAT ALL WORKS WILL BE CARRIED OUT BY A COMPETENT CONTRACTOR WORKING, WHERE APPROPRIATE, TO AN APPROVED METHOD STATEMENT

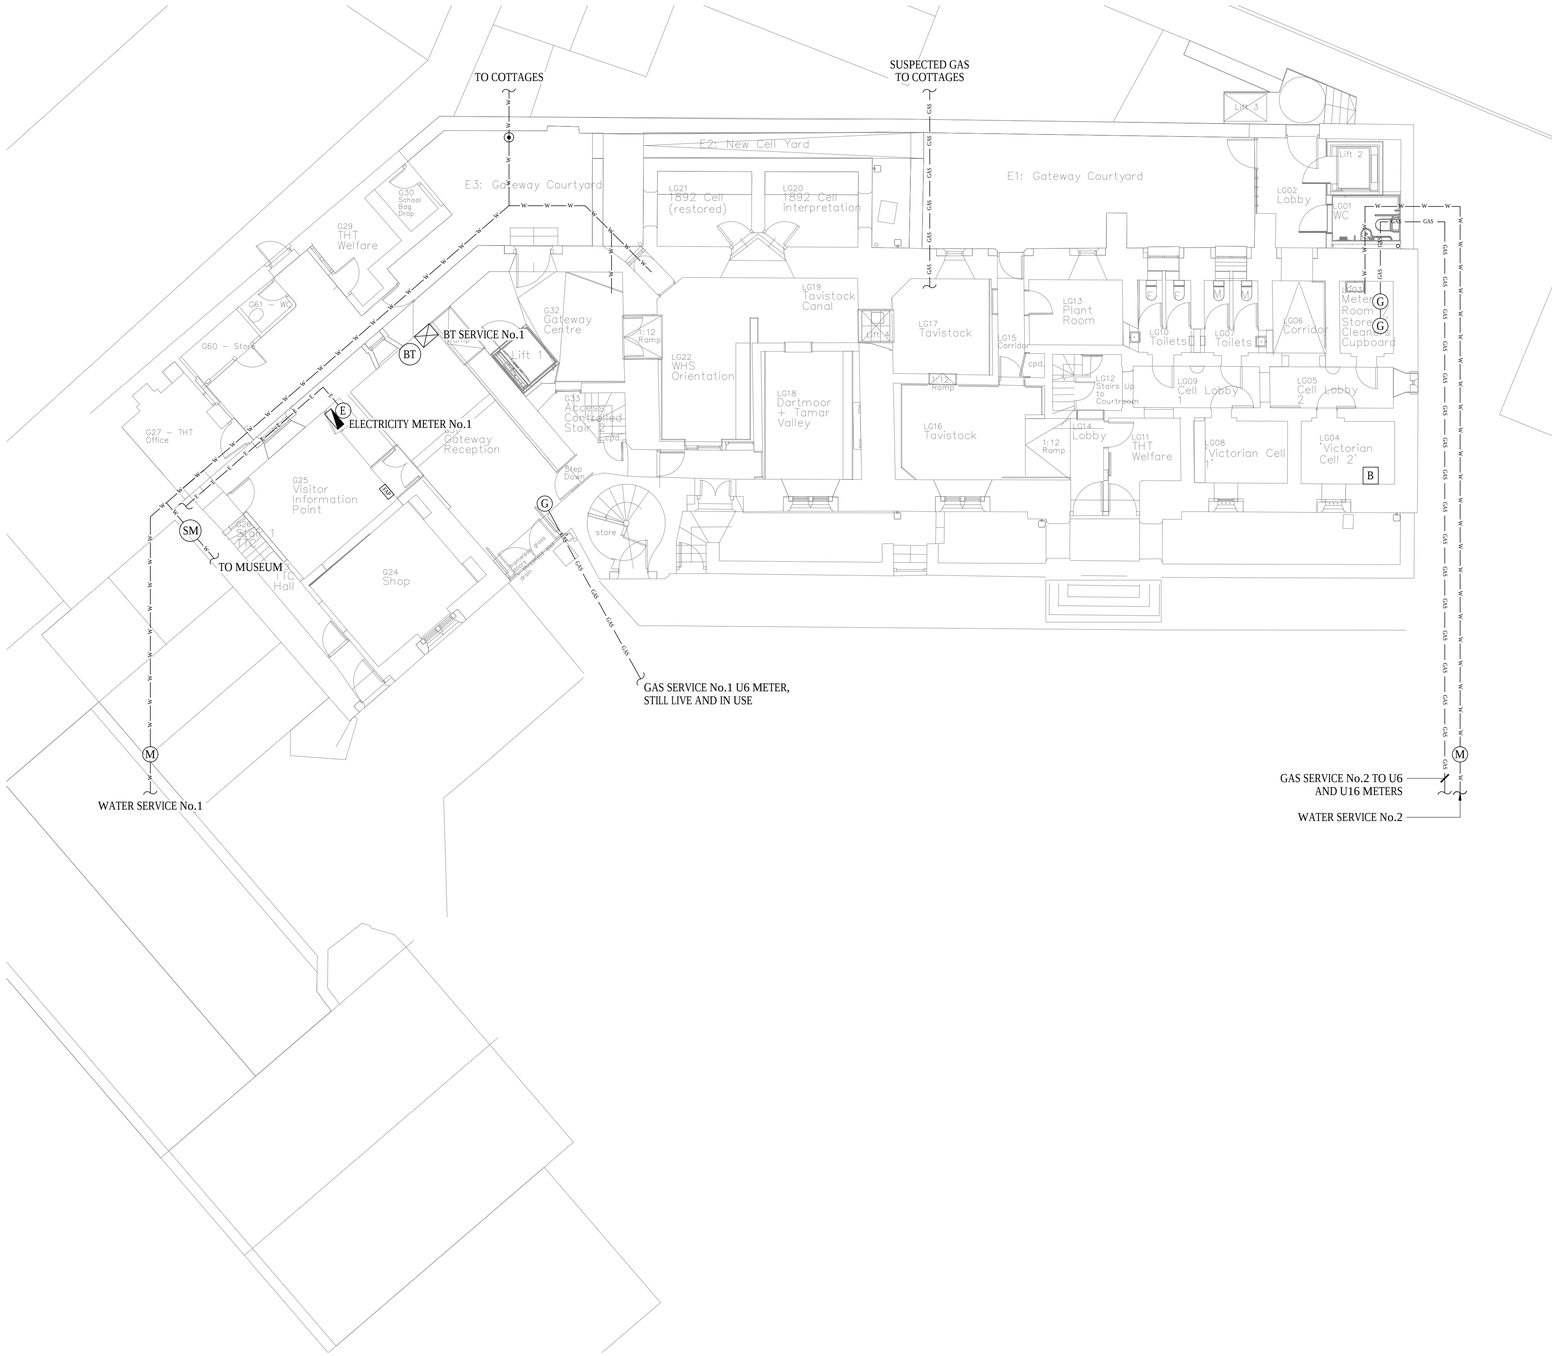

Legend:

- W — INCOMING WATER SUPPLY
- GAS — INCOMING GAS SUPPLY
- E — INCOMING ELECTRICITY SUPPLY
- PIPEWORK RISE/DROP
- M — WATER METER
- SM — SUB METER
- E — ELECTRICITY METER
- G — GAS METER
- DATA CABINET
- DISTRIBUTION BOARD
- FAP — FIRE ALARM PANEL
- B — BOILER

Note:

1. DO NOT SCALE THIS DRAWING. ALL DIMENSIONS IN MILLIMETRES UNLESS OTHERWISE STATED.
2. THIS DRAWING IS TO BE READ IN CONJUNCTION WITH ALL RELEVANT ARCHITECT'S STRUCTURAL ENGINEERS AND M&E DRAWINGS AND THE M&E SPECIFICATION, SAMPLES SHEET AND ROOM DATA SHEETS.
3. ALL ITEMS OF EQUIPMENT SHALL BE INSTALLED AS TO THE MANUFACTURER'S RECOMMENDATIONS.
4. ALL INFORMATION AND LAYOUTS DETAILED ON THIS DRAWING ARE SUBJECT TO SITE DIMENSION CHECKS.

Rev	Date	By	Chk	Aprvd	Description
T01	07.03.19	EXL	TXK	NJS	TENDER ISSUE

PROJECT
Tavistock Guildhall

CLIENT
Tavistock Guildhall

Method Consulting
www.methodllp.com Swindon Tel: 01793 822044

DRAWING TITLE
Existing Incoming Services Layout Site Plan

SUITABILITY
D2 - FOR TENDER

DATE	SCALE	DRWN BY	CHK BY	APVD BY
26.01.17	1:100 - A1	BJP	NJS	NJS

DRAWING NUMBER
716lGH-MET-00-00-DR-ME-P30-0002

REVISION NO.
D2- T01

Scaling Note: Do NOT scale from this drawing.