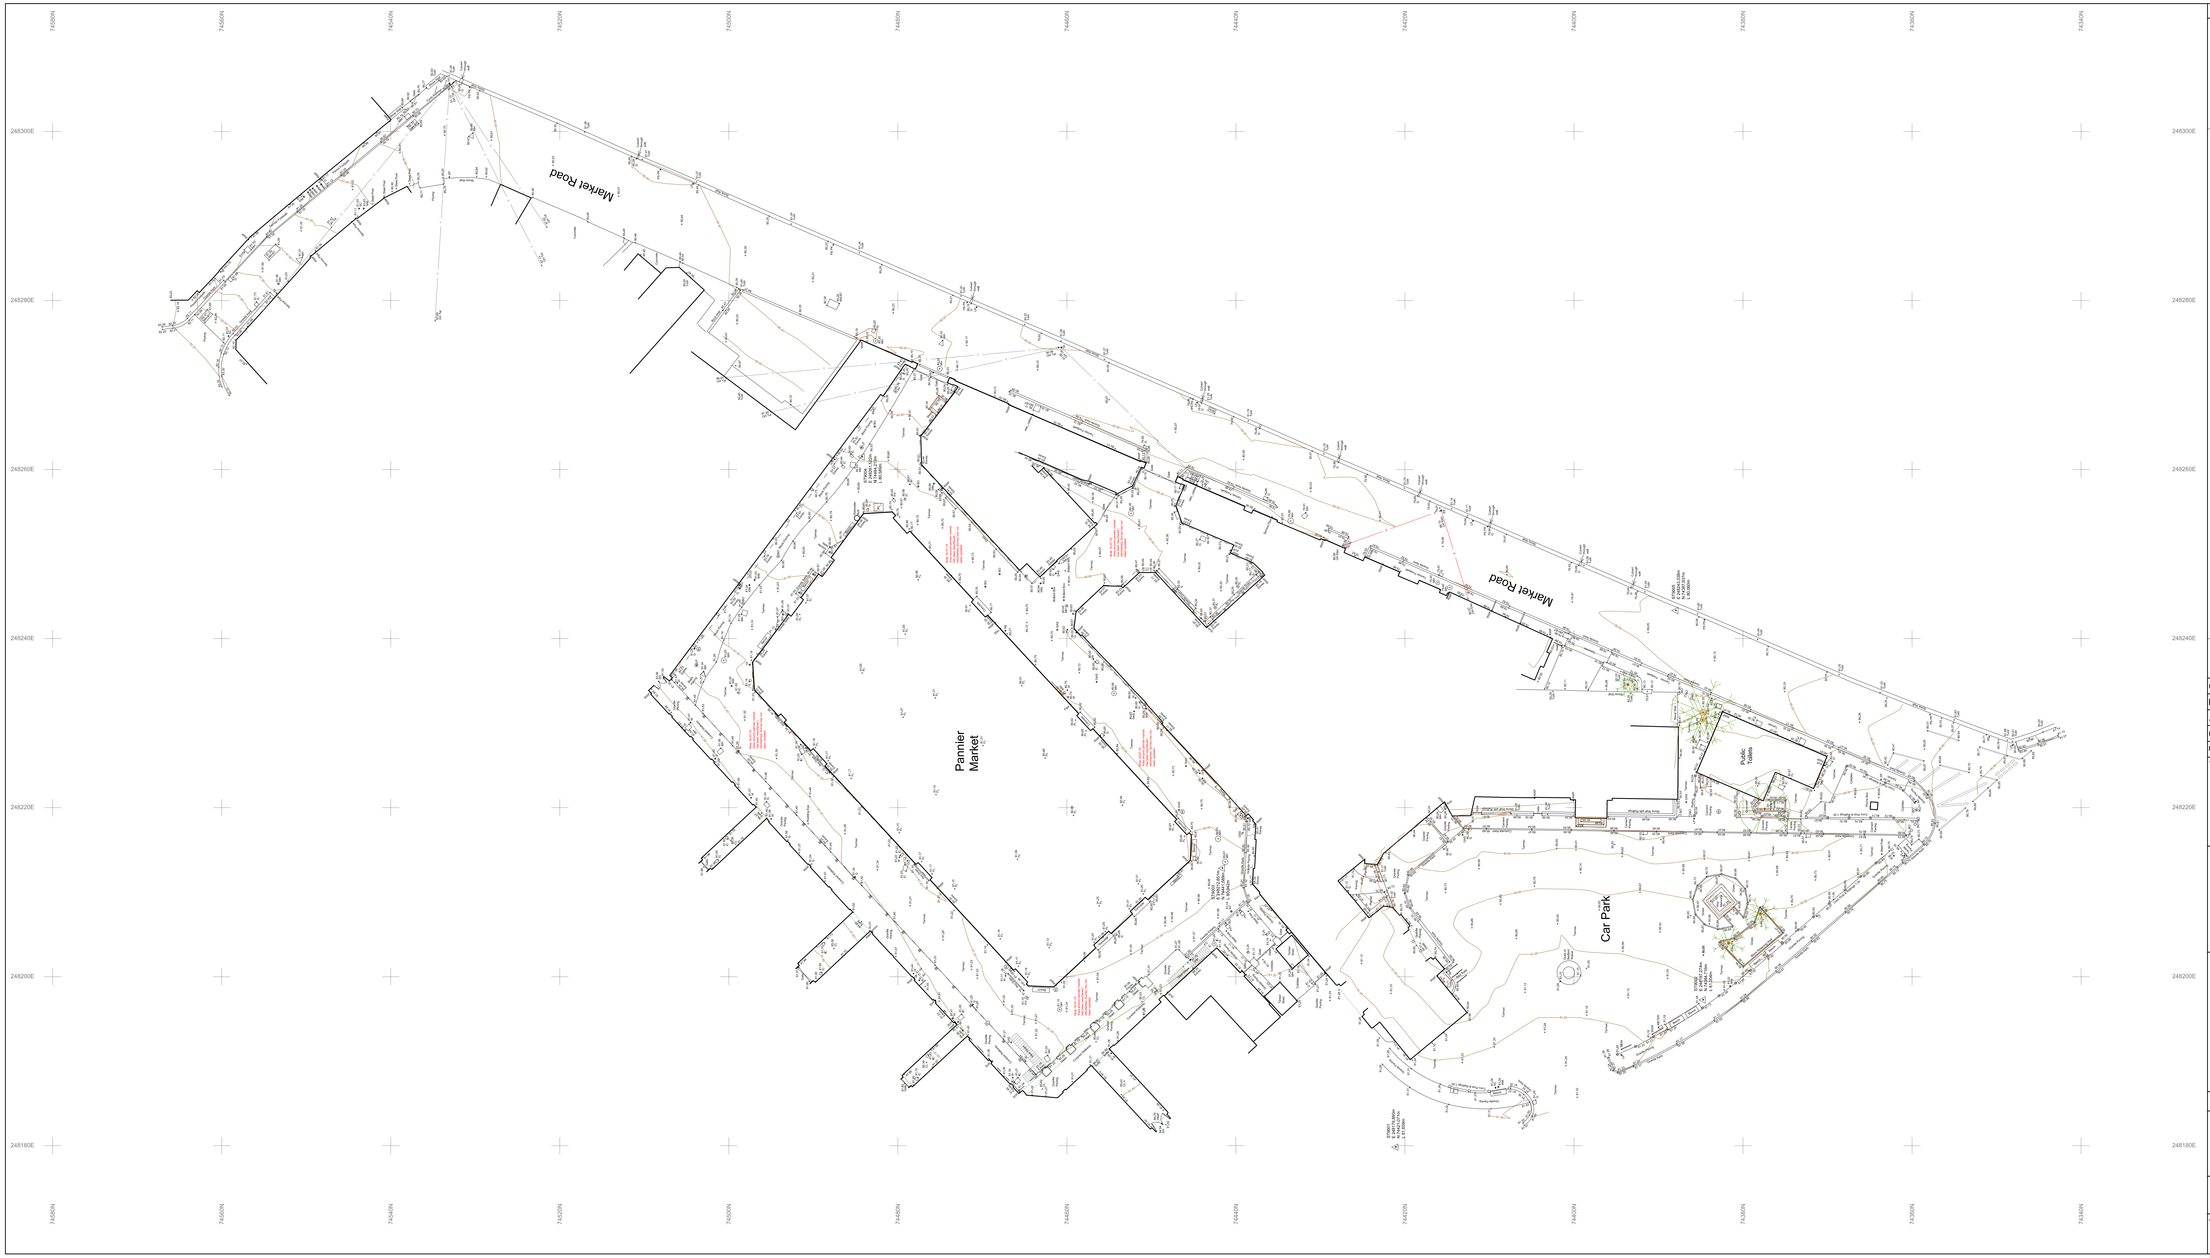

Notes

1. Survey set to OS national grid and level datum
   Datum ETRS89
   Projection OSTN02
   Geoid OSGM02
   Scale Factor applied to ground measurements 1.0
2. Dimensions and elevations in metres.
3. Boundary features shown on this plan may not delineate legal boundaries.
4. While every effort has been made to survey all areas of the site, no responsibility can be accepted for errors and ommissions caused by detail being obscured or not accessable at the time of the survey.

KEY

BO	Bollard
CV	Cover Level
CL	Ceiling Level
CWT	Cold Water Tank
EP	Electric Pole
EM	Electricity Meter
FH	Fire Hydrant
FL	Floor Level
FSD	Fire Safety Distance
FP	Flagpole
G	Gully
GM	Gas cover
HWT	Hot Water Tank
H	Manhole Cover
IV	Invert Level
L	Light Fitting
LP	Lamp Post Pole
MH	Manhole
PO	Timber Post
R	Radiator
RE	Rodding Eye
RWP	Rainwater Pipe
SP	Sign Pole
SP PR	Parking Restriction Pole
SVP	Soil Vent Pipe
ToB	Top of Bank
ToF	Top of Fence
ToH	Top of Hedge
ToT	Top of Tree
TP	Telephone Pole
TP	Telegraph Pole
V	Vent
VWP	Vented Waste Pipe
WL	Water Level
WM / SC	Water meter / stop cock

Hedge / Vegetation
Tree Canopy
Building Eaves
Open sided building
Top / Bottom embankment
Post & rail fence (timber)
Chickenwire fence
Chainlink fence
Picket fence
Wire mesh fence
Security fence
Timber panel fence
Overhead Electricity
Overhead Telephone
Survey Station / Benchmark
Tree Deciduous or Evergreen & Trunk diameter
Tree Fir / Pine & Trunk diameter
Shrub / bush
Embankment

Issue	Description	Drawn	Chkd	Date
C	Market Road added	JP		18-07-19
B	Door location amended	JP		09-02-18
A	Floor Levels Added	JP		10-01-18
01	First Issue	JP		10-01-18

Client
Tavistock Town Council

Project
Tavistock Pannier Market & Car Park Public Realm & Market Road

Title
Topographical Survey

PRESTON ENGINEERING SURVEY
Site Engineering Land Surveying Measured Building Surveys
Trelydia House Lewannick Launceston
Cornwall PL15 7QD
Tel: 01566 782 149
Mob: 07791 889 823
email: prestonengsurv@yahoo.co.uk
web: www.prestonengsurv.co.uk

Scale (A1+)	Date	Datum
1-250	18-07-19	OSGB

Job Code	Drawing No.	Issue
0990	0001	C