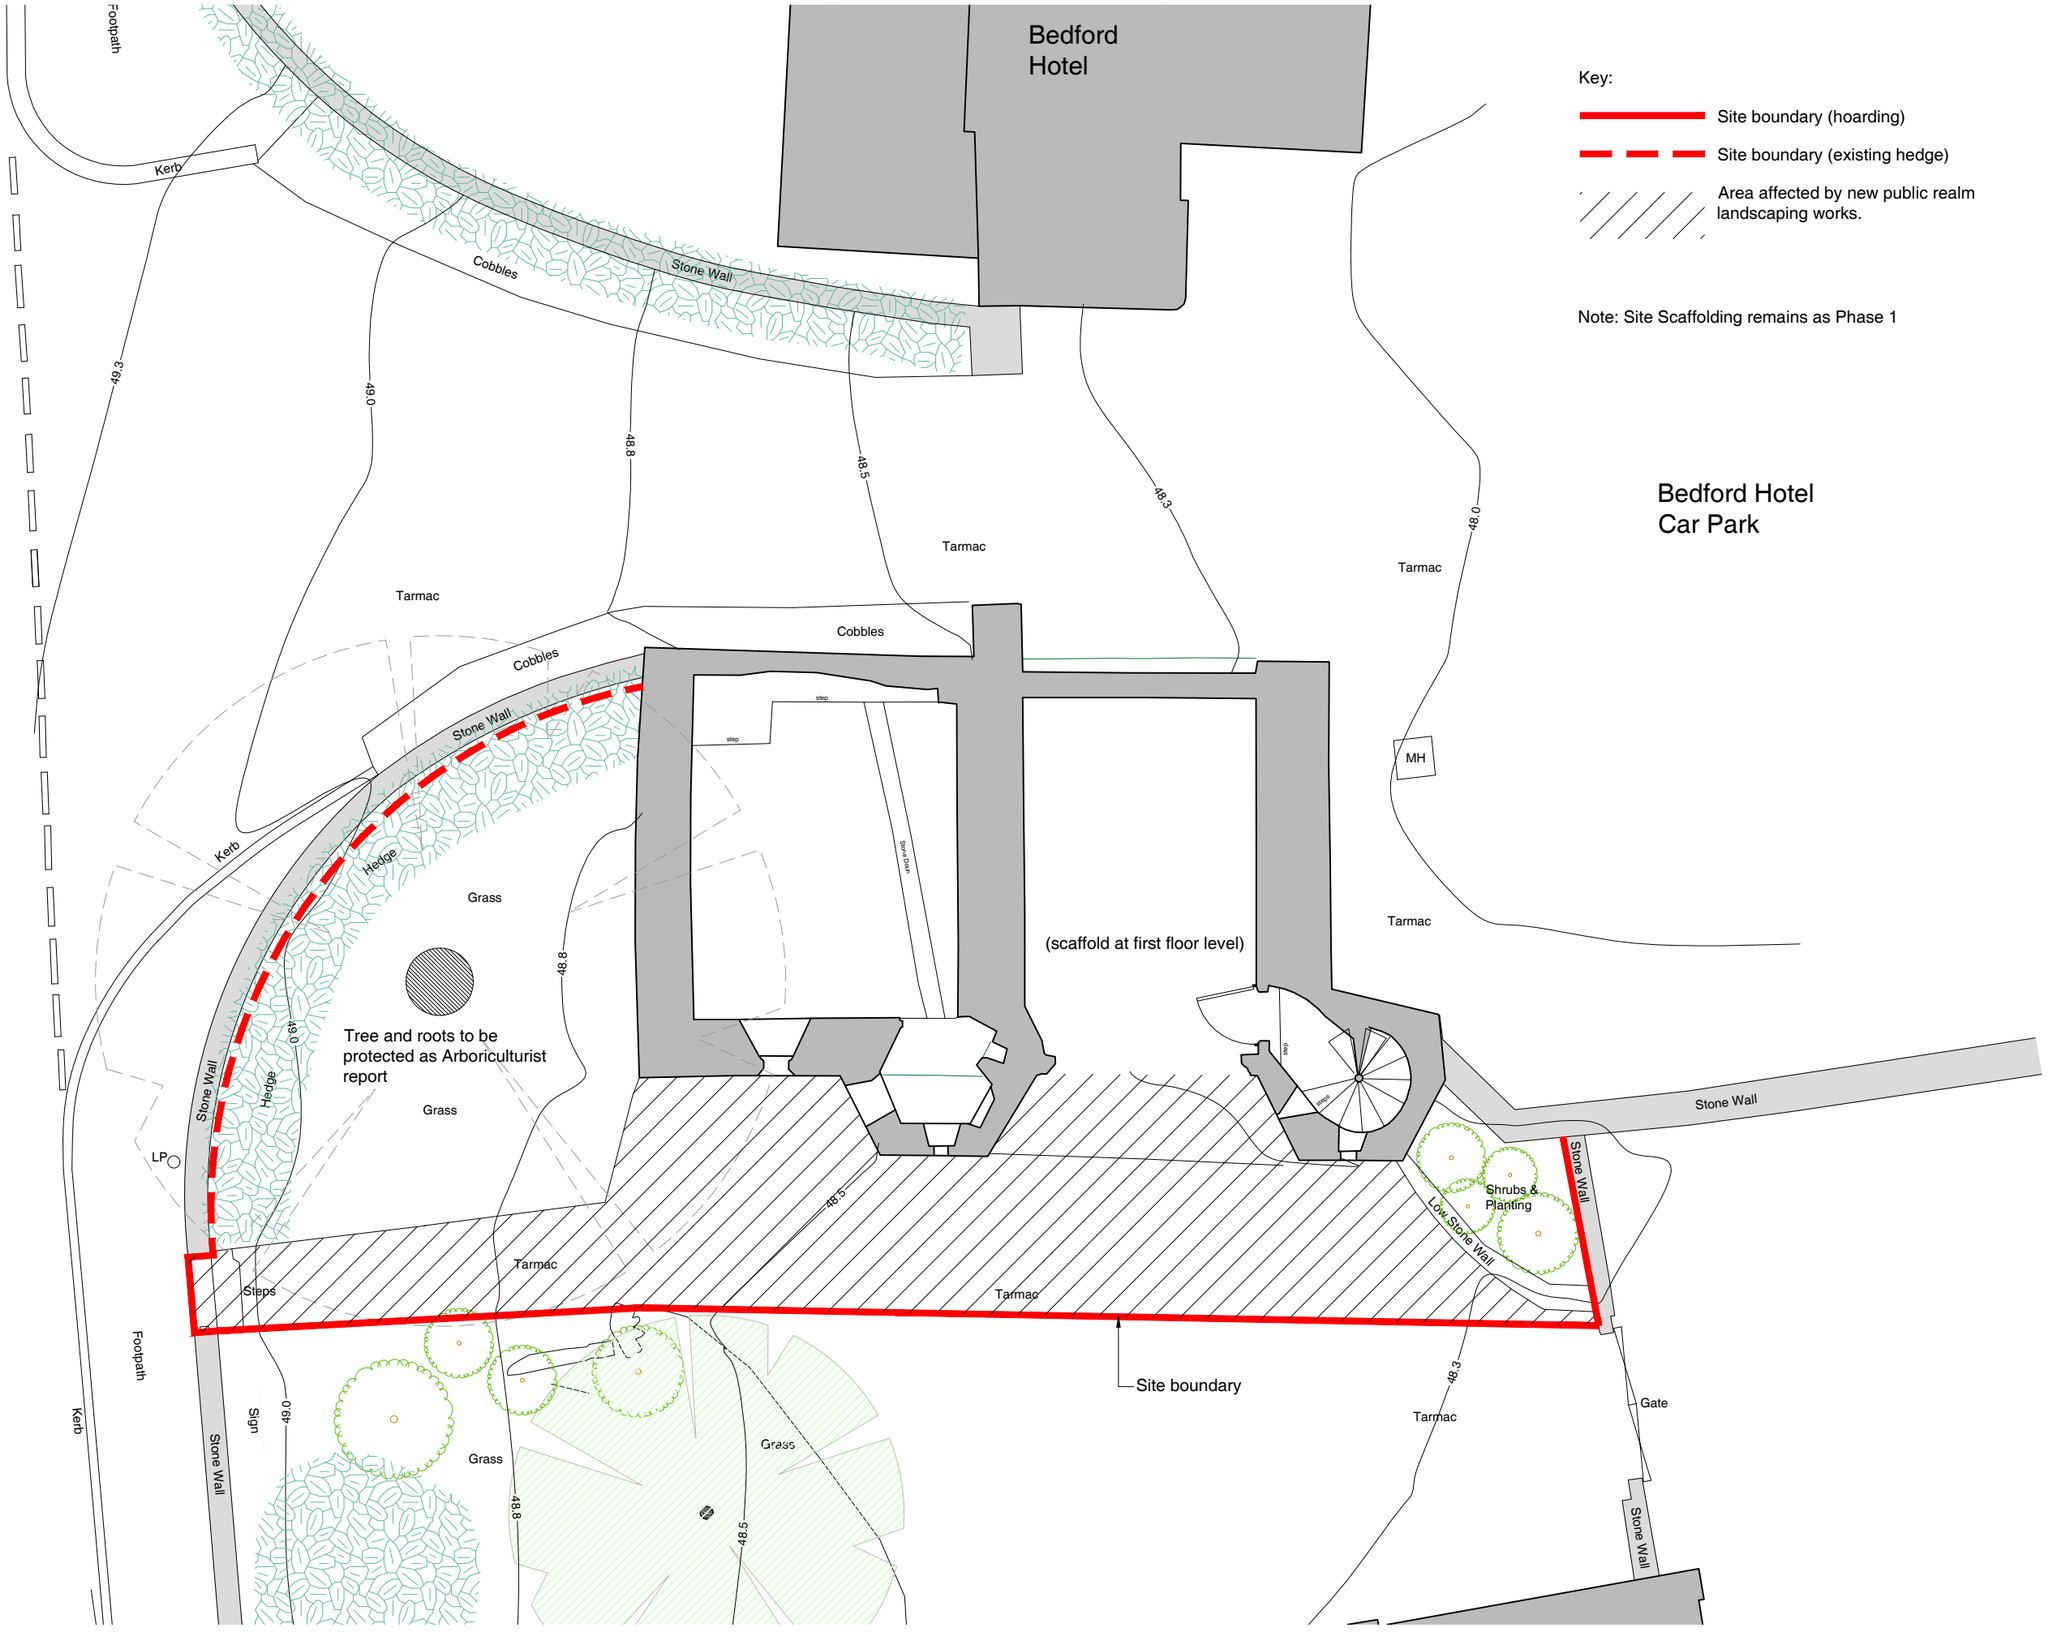


Key:

- Site boundary (hoarding)
- Site boundary (existing hedge)
- Area affected by new public realm landscaping works.

Note: Site Scaffolding remains as Phase 1

Bedford Hotel
Car Park

01 **Betsy Grimbal Phase 1 - Bedford Hotel Compound**
Scale 1:100

N

1000 10000
0m 5m 10m

© Le Page Architects Ltd.

A3

THIS DRAWING MUST BE READ IN CONJUNCTION WITH OTHER ARCHITECT'S, CONSULTANT'S, SUB-CONTRACTOR'S AND SPECIALIST DRAWINGS.

ALL DIMENSIONS ARE IN MILLIMETRES UNLESS STATED OTHERWISE.

ALL DIMENSIONS ARE TO BE VERIFIED ON SITE AND CONFIRMED, BY THE CONTRACTOR, BEFORE COMMENCEMENT OF CONSTRUCTION.

IF THIS DRAWING EXCEEDS THE QUANTITIES TAKEN, IN ANY WAY, THE ARCHITECTS ARE TO BE INFORMED BEFORE THE WORK IS PUT IN HAND.

| Rev | Date | Revision | By | Chk |
|---|---|---|---|---|
| A | 02/04/26 | Notes Updated | AB | SCr |

Notes

**Le Page Architects**

Le Page Architects Limited
Plumer House
Tailyour Road
Crownhill
Plymouth
PL6 5DH
Tel: +44 (0)1752 849 880

Email: enquiries@lepagearchitects.com
Web: http://www.lepagearchitects.com

Client
Tavistock Town Council

Project Name
Betsy Grimbal and Still House Repair Work

Drawing
Besty Grimbal Phase 2
Proposed Site Compound

Scale
1:100 @ A3

Drawn by
AB

Date
12/03/26

Checked by
SCr

13/03/26

| Project No. | Drawing No | Revision |
|---|---|---|
| J26.014 | AL.04 | B |