
Appendix II J26.014

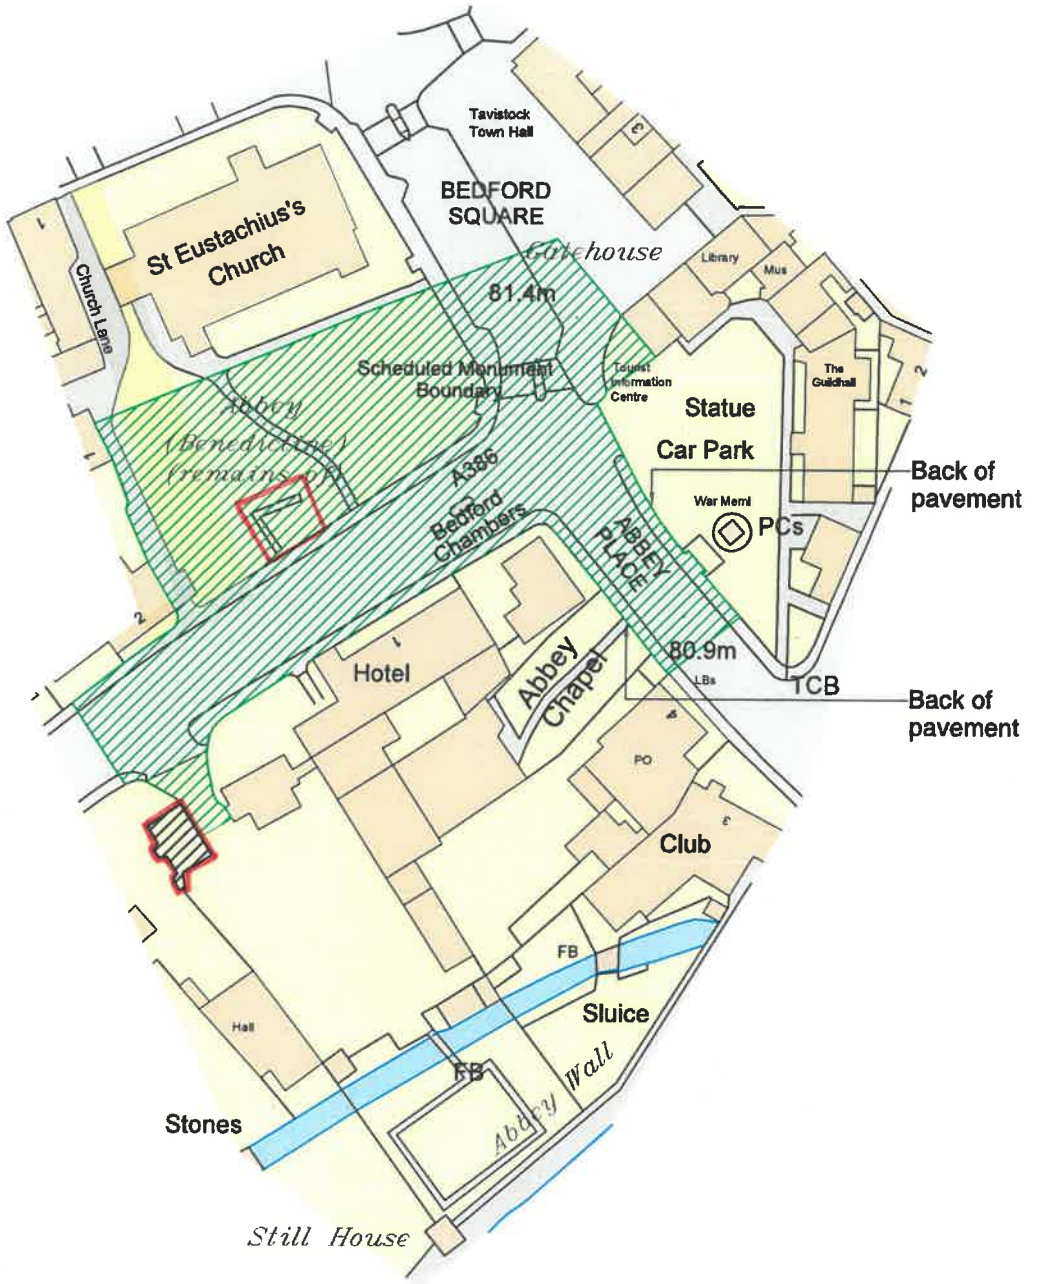

Proposed Area To Be Covered By Geophysical Survey

Betsy Grimbal's Tower

Ordnance Survey, (c) Crown Copyright 2026. All rights reserved. Licence number 100022432

01 Proposed Area To Be Covered By Geophysical Survey

Scale 1:1250

N

Le Page Architects

© Le Page Architects Limited, Plumer House, Tailyour Road, Crownhill, Plymouth, PL6 5DH

Tel: +44 (0)1752 849 880

Email: enquiries@lepagearchitects.com
Web: http://www.lepagearchitects.com

Client
Tavistock Town Council

Project Name
Tavistock Abbey Remains

Drawing
Proposed area to be covered by geophysical survey

Scale	1:1250 @ A4	
Drawn by	Date	
SG	August 2026	
Checked by		
SCr	August 2026	
Project No.	Drawing No	Revision