TAVISTOCK GUILD HALL & OLD POLICE STATION DRAINAGE SURVEY.

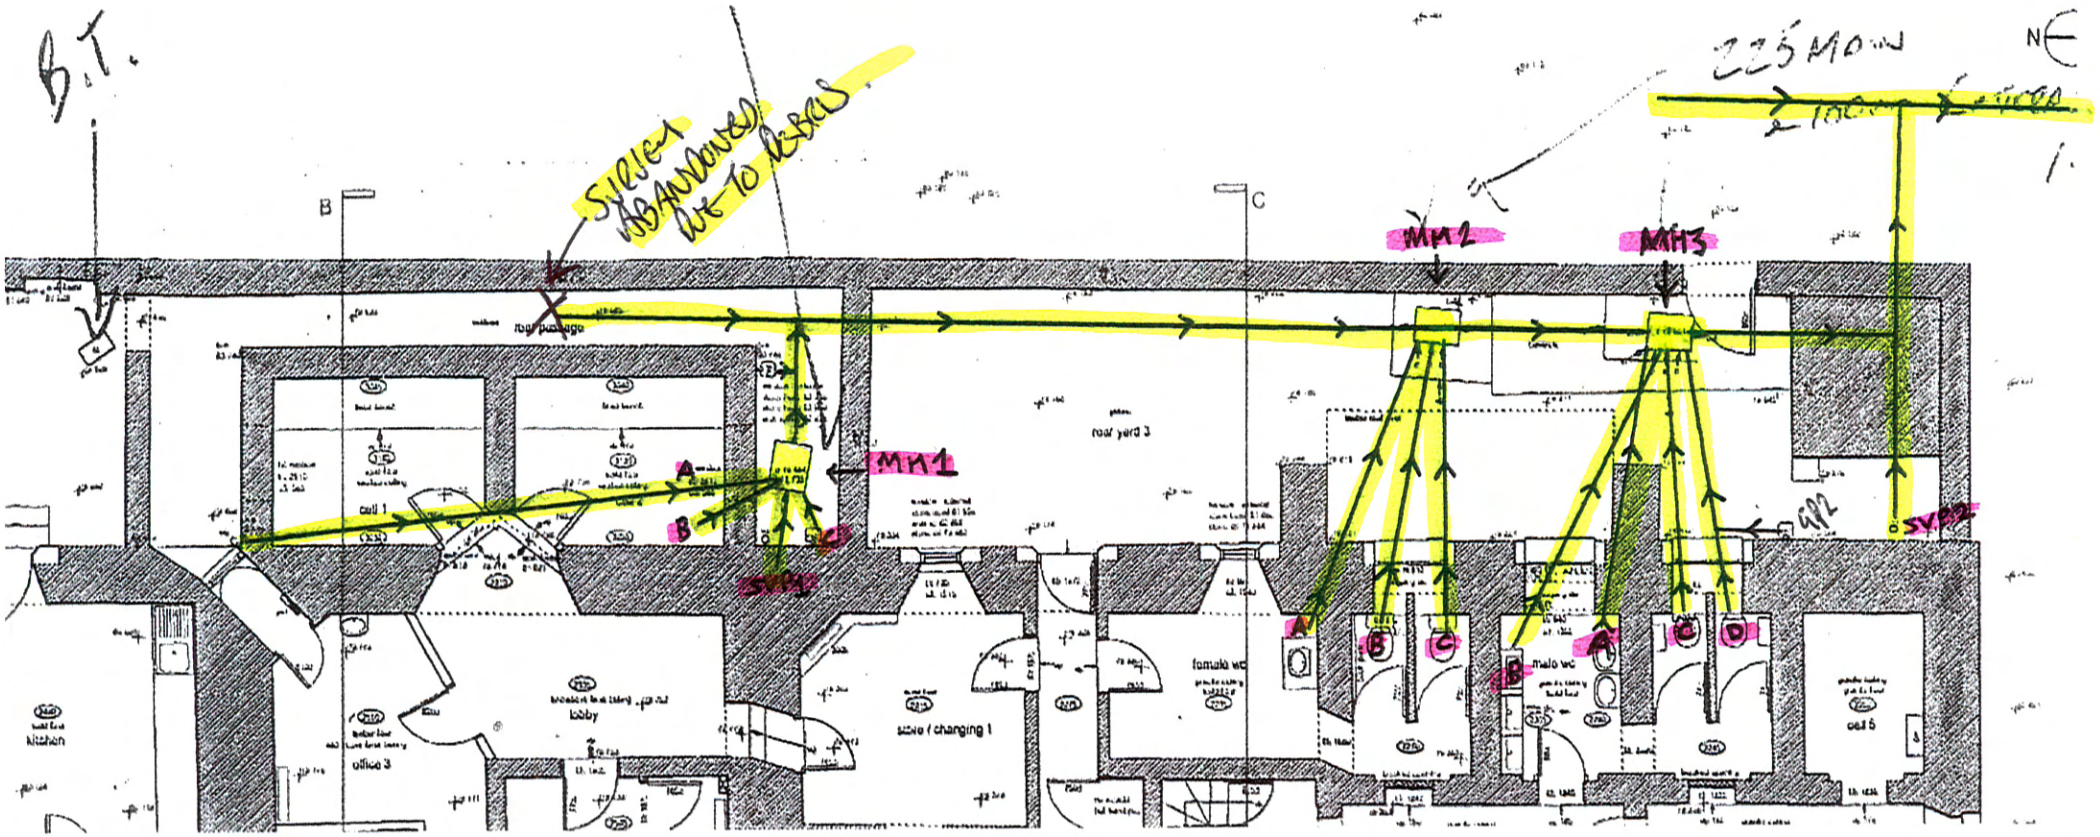

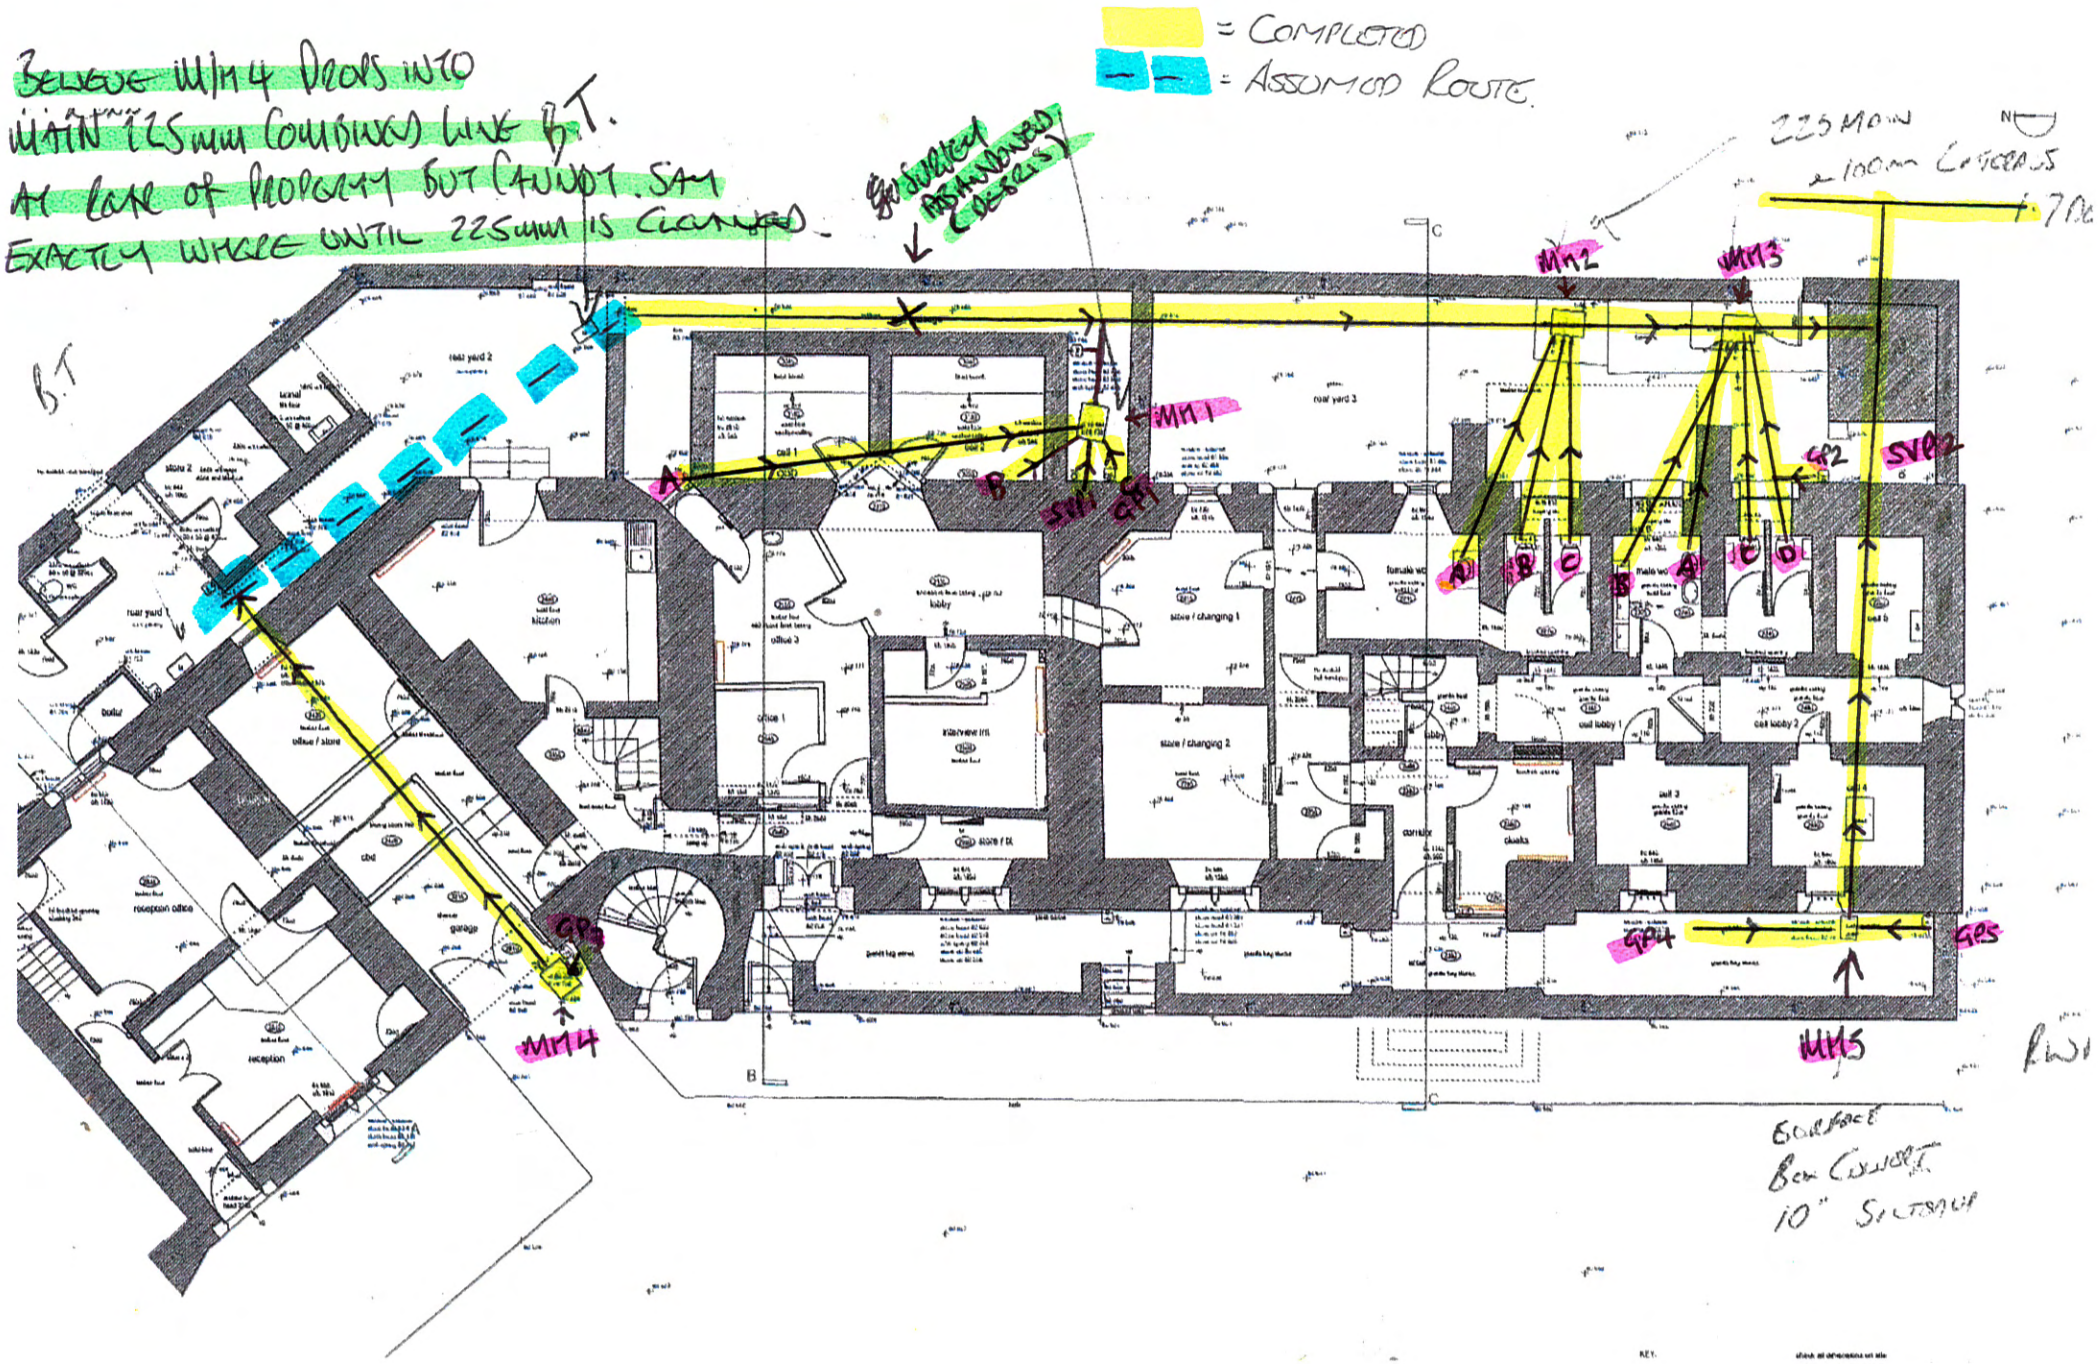
= COMPLETED
= ASSUMED ROUTE
BELIEVE MH4 DROPS INTO MAIN 225mm COMBINED LINE BT. AT BACK OF PROPERTY BUT CAN'T SAY EXACTLY WHERE UNTIL 225mm IS CLEANED.
GO DOWN ABANDONED (CHECK)
225 MAIN
100mm CONNECTIONS
BT
MH1
MH2
MH3
MH4
MH5
GP1
GP2
GP3
GP4
GP5
SVP2
A
B
C
D
RWP
COMPACT BOX CULVERT 10" SECTION

TAVISTOCK GUILD HALL MANHOLE DIAGRAMS.

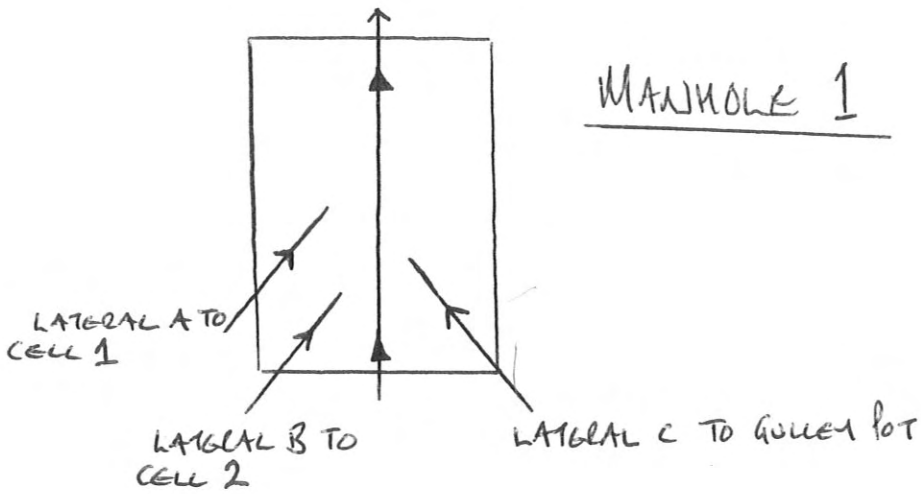

MANHOLE 1

MANHOLE 2

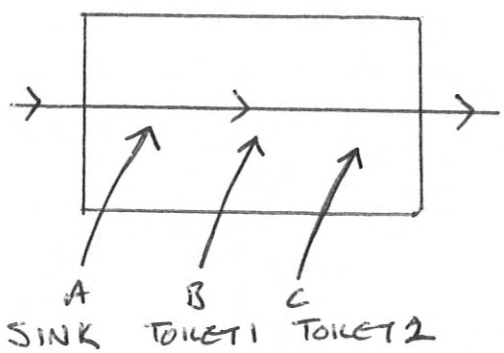

LATERALS A+B+C ALL COME FROM FEMALE WC.

MANHOLE 3

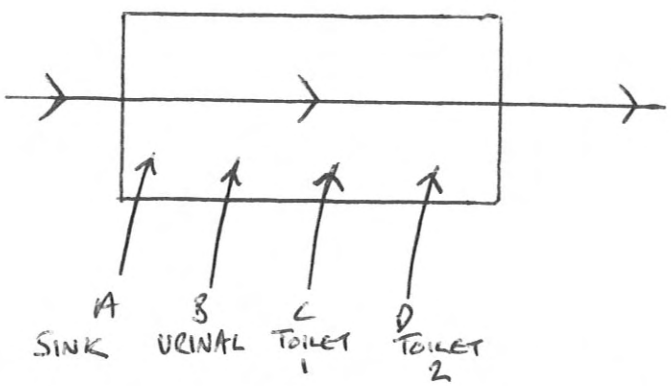

ALL LATERALS COME FROM MALE WC

TAVISTOCK GUILD HALL MANHOLE DIAGRAMS.

MANHOLE 4

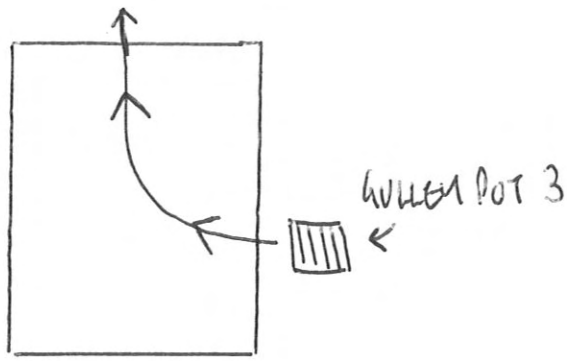

MANHOLE 5

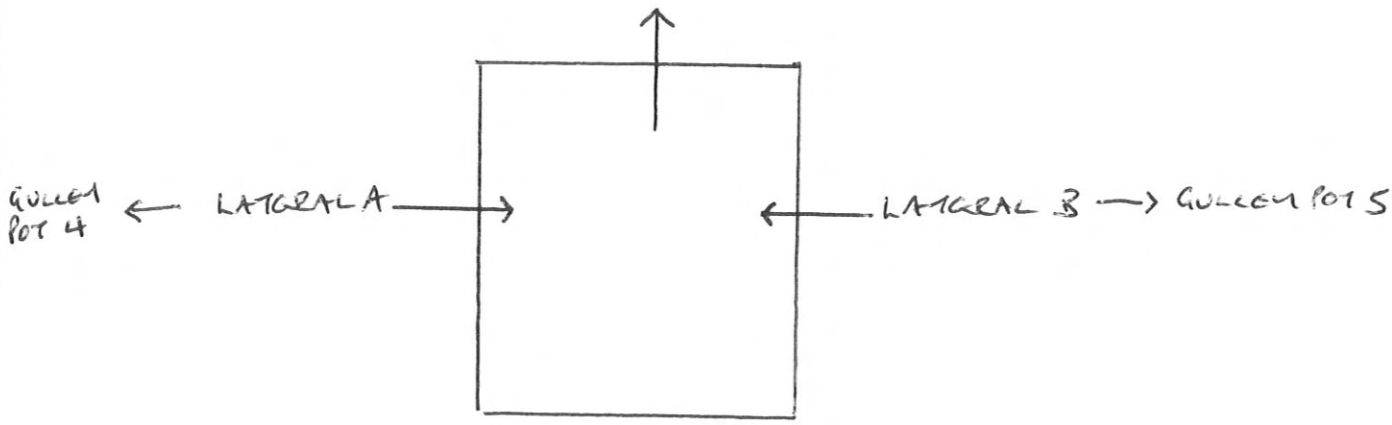

Bedford Court
14 Plymouth Road
Tavistock.
PL19 8AY.

Duncan Cross.

0.7m Nod. 100mm Nearing out to Main 100mm Laterals.

B.T.

B.T.

225 Main @ 100mm Centres 1:7 Nom

N

R.W.P.
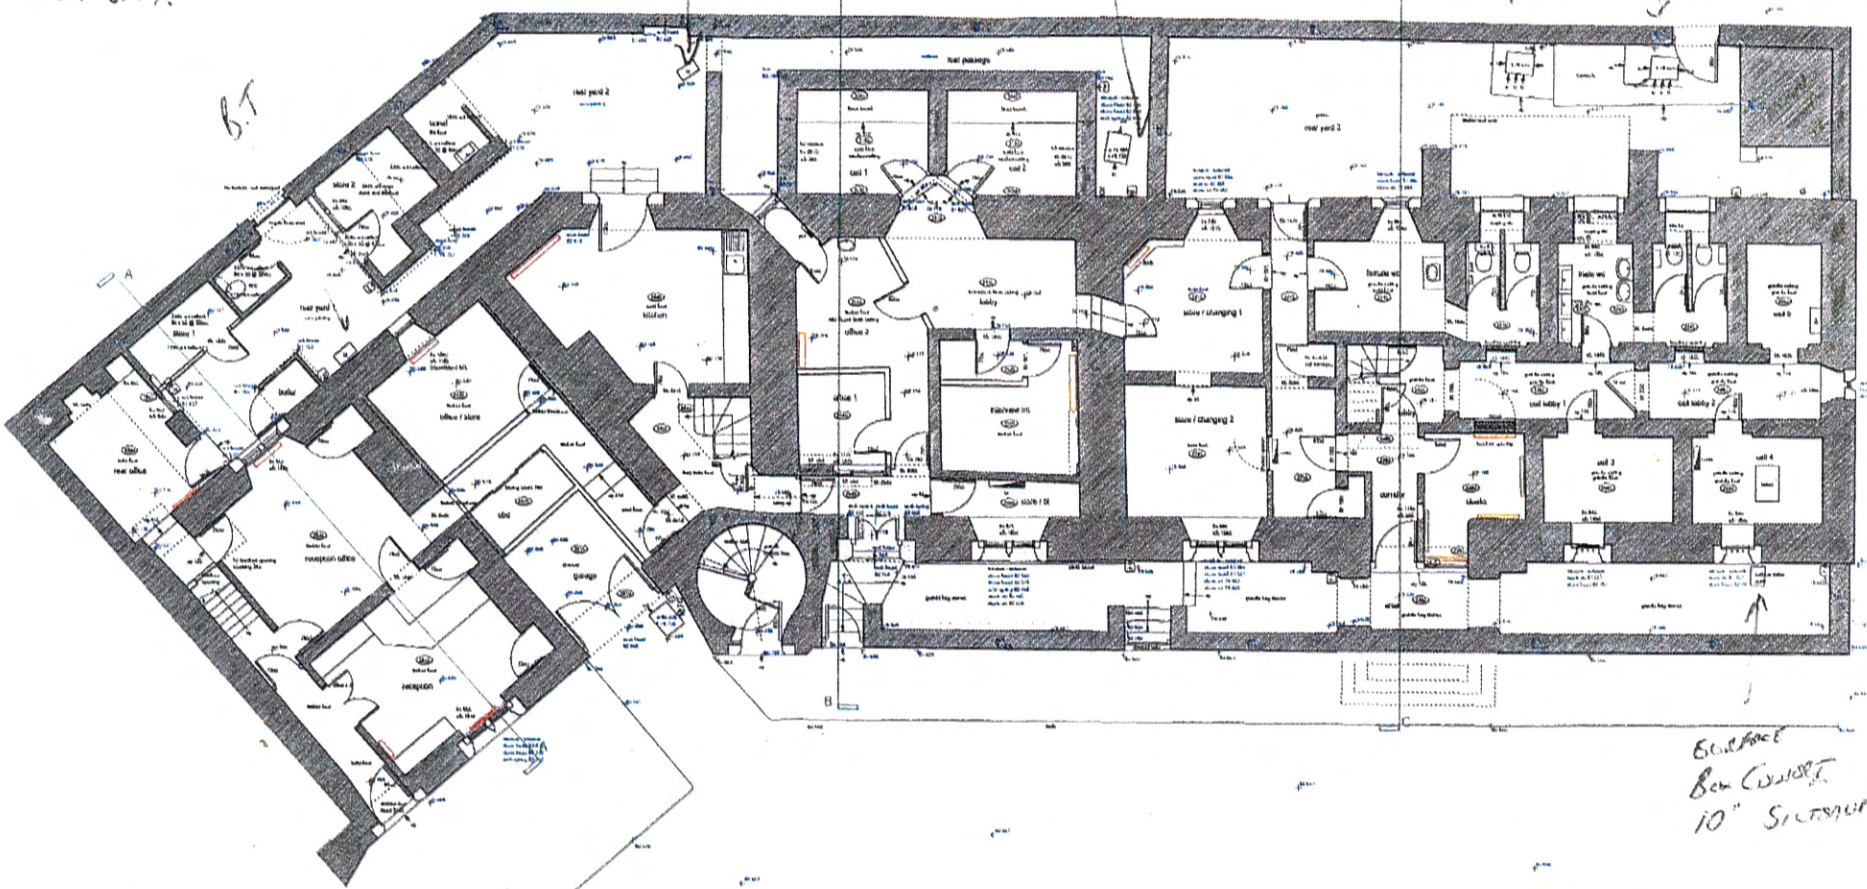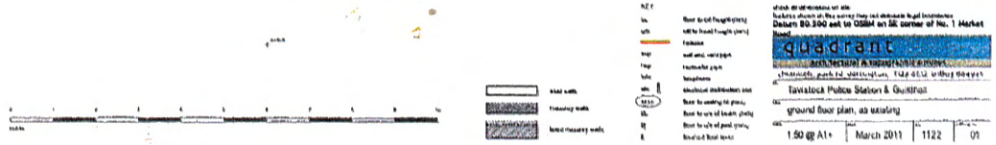
Existing Bed Course 10" Slope